RCL
CONSULTANTS, L.L.C.
Planning • Architecture • Engineering • Construction Management

RICHARD C. LAMBERT
CONSULTANTS, L.L.C.
521 N. Causeway Blvd.
Mandeville, LA 70448
985-727-4440
Fax: 985-727-4467
#1 Poydras St., Ste. 1400 #10
New Orleans, LA 70130
504-837-1346

This drawing and design is the exclusive property of Richard C. Lambert Consultants, LLC and may not be reproduced or used without authorization and written permission. © 2007

RCLC Project Number: 0699
Date Issued: 03/23/07
Drawn By: BP
Checked By: AB
Revisions:

ST. TAMMANY PARISH SHERIFF'S OFFICE
BROWNSWITCH ROAD
SLIDELL, LOUISIANA

CONSTRUCTION DOCUMENTS

LANDSCAPE PLANTING PLAN
Sheet Number: L1
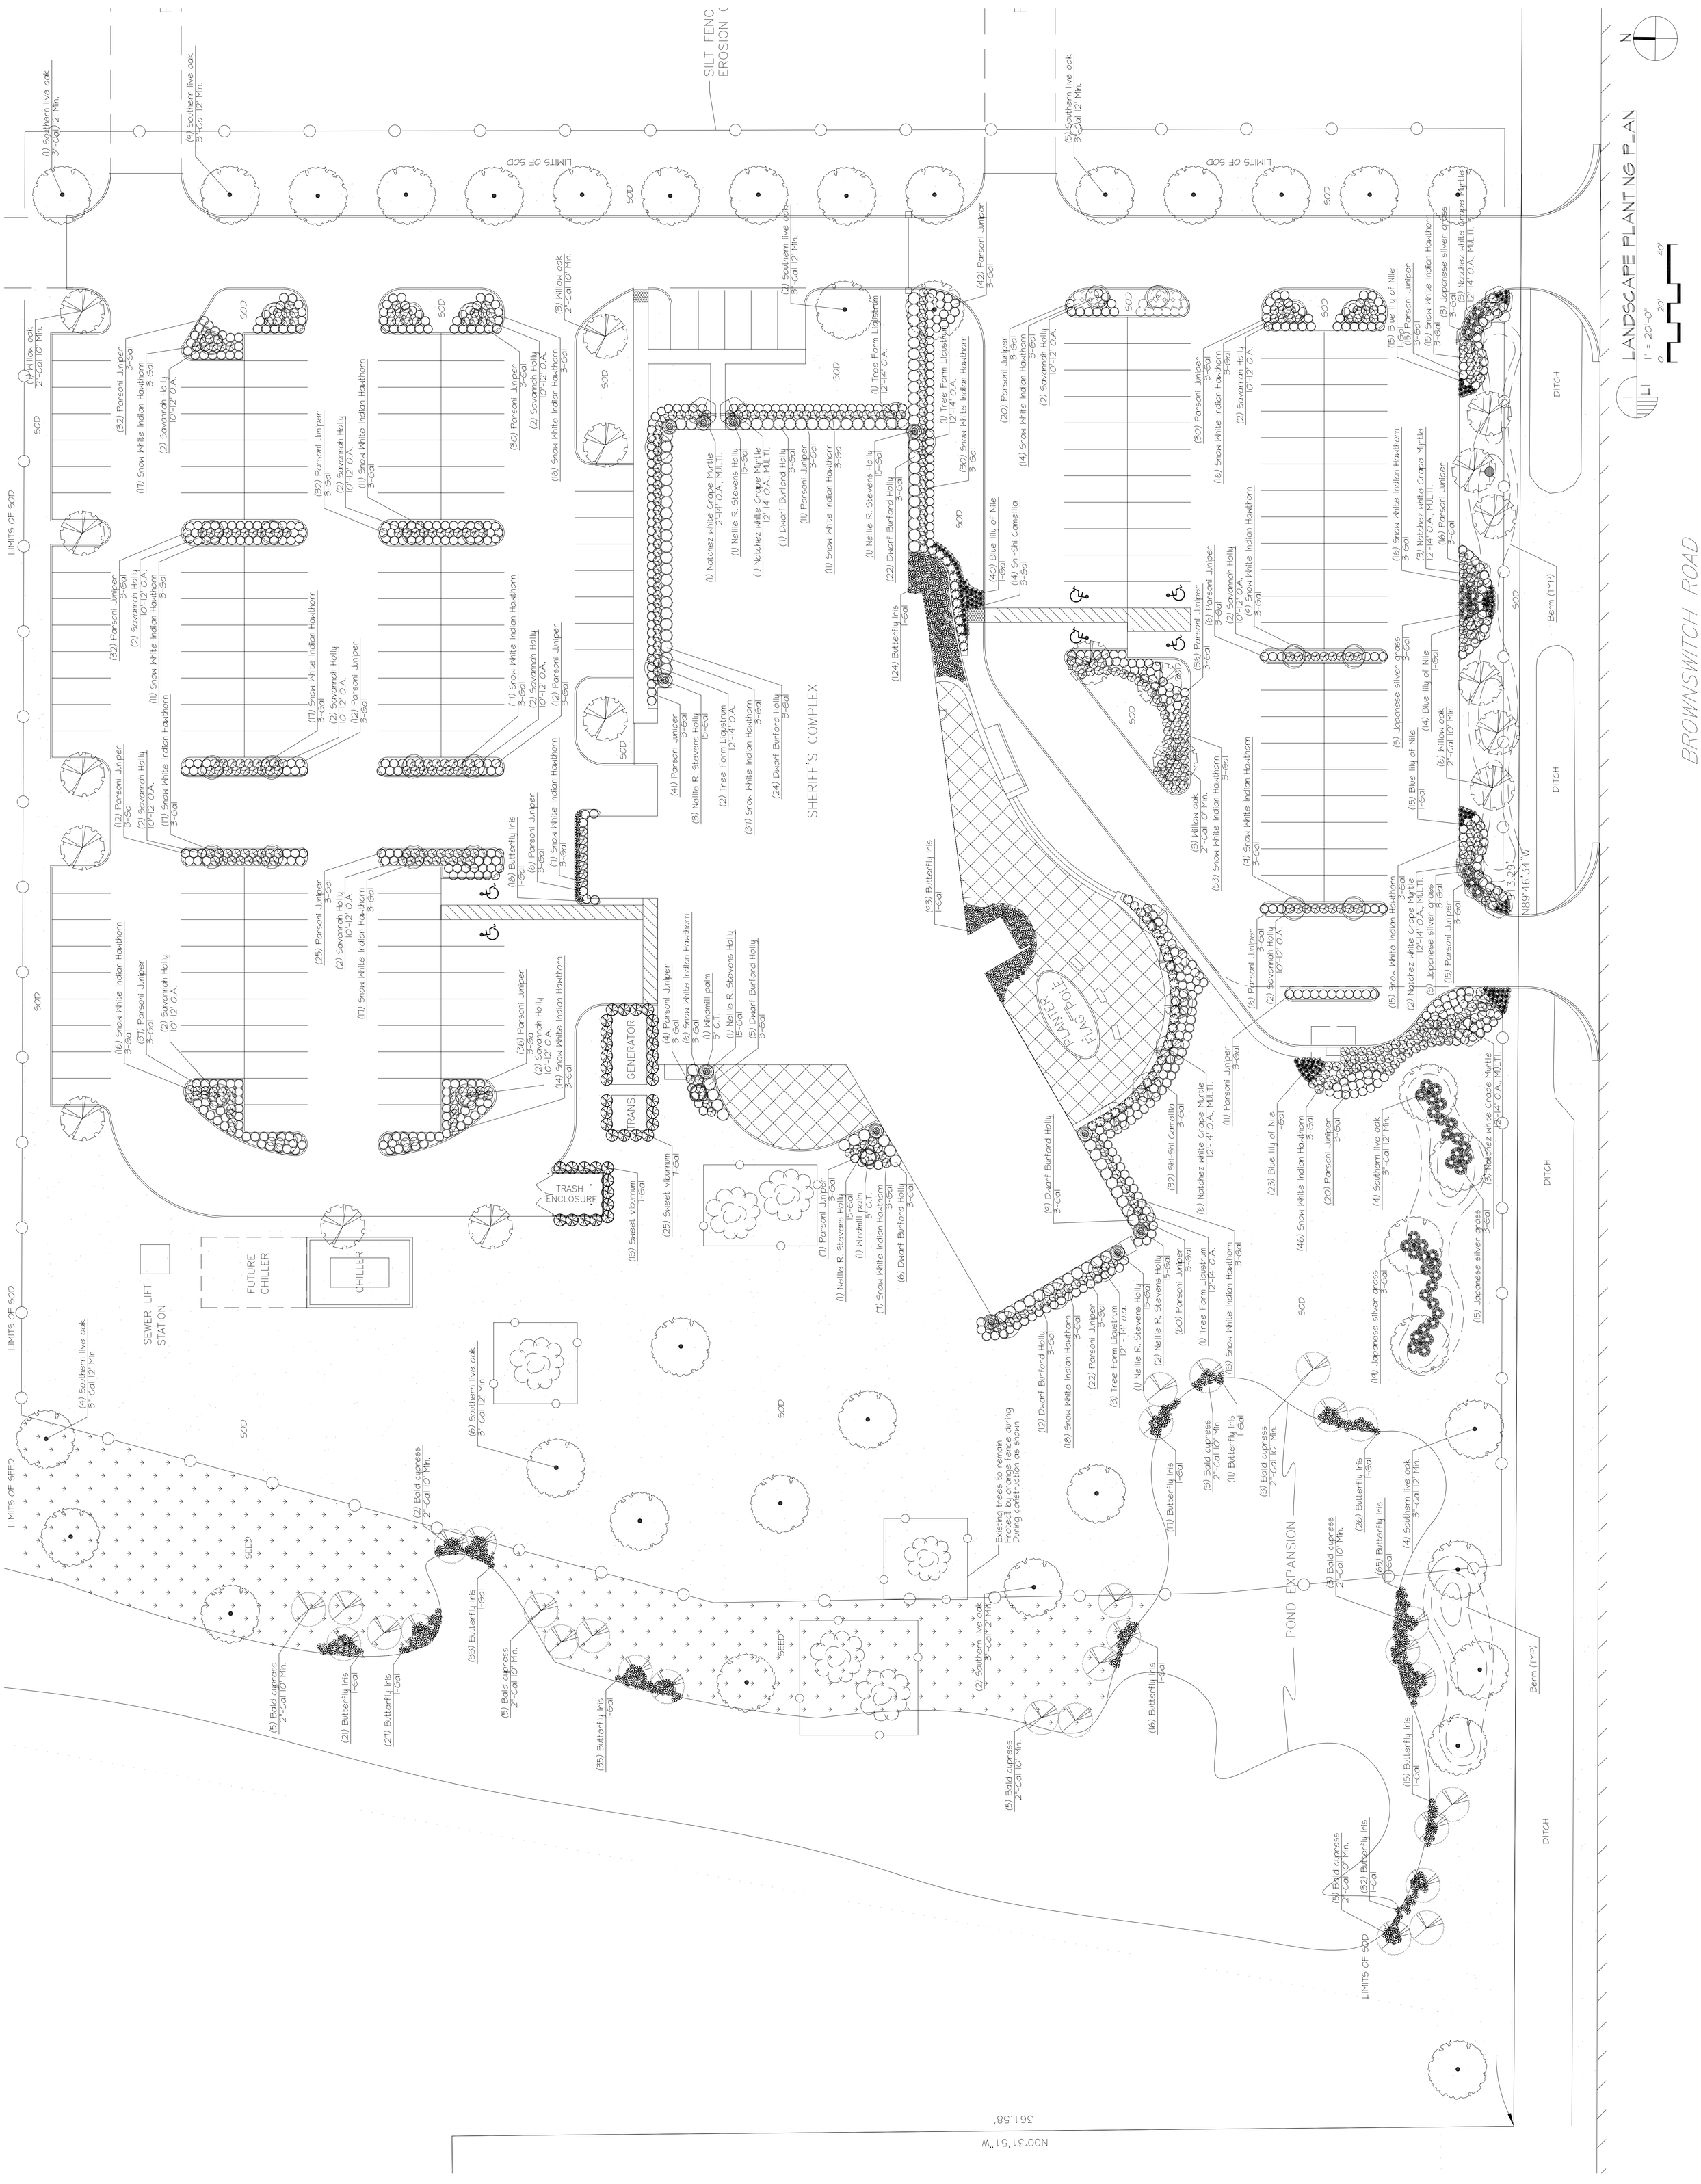
Copyright 2007