2 CABLE TRAY DETAIL

NO SCALE

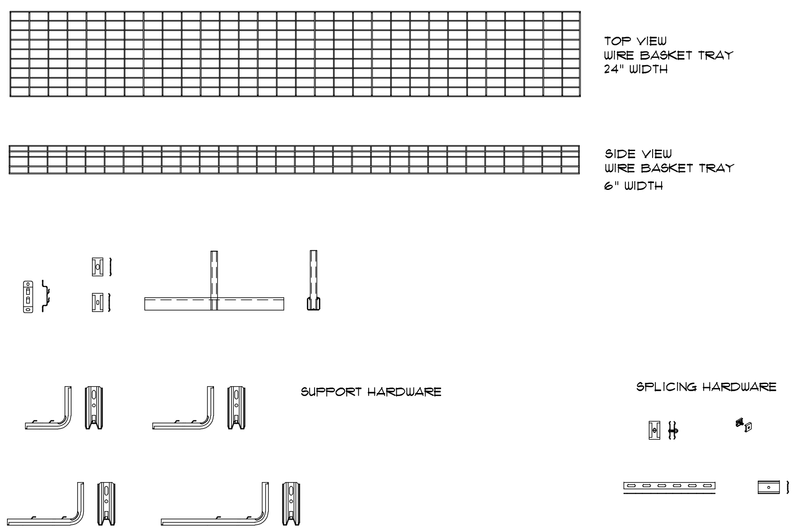

3 CABLE TROUGH DETAIL

NO SCALE

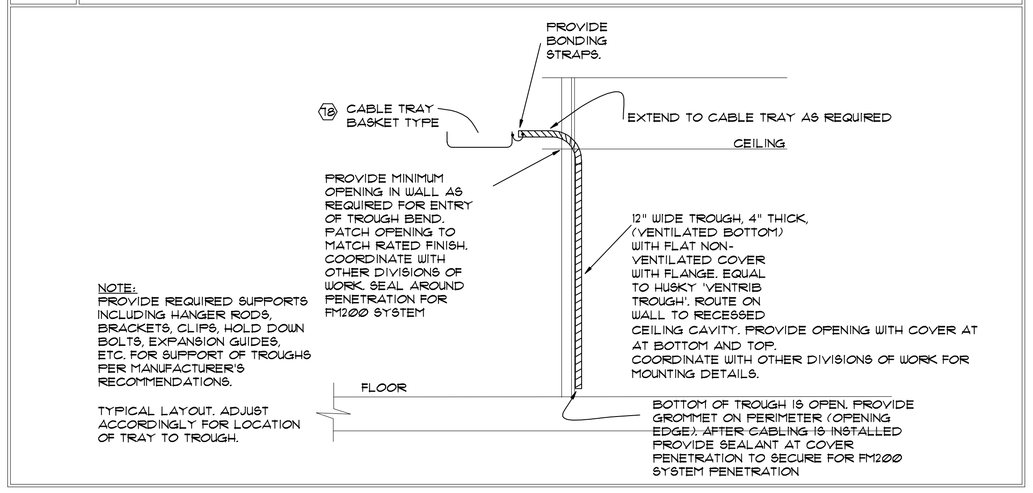

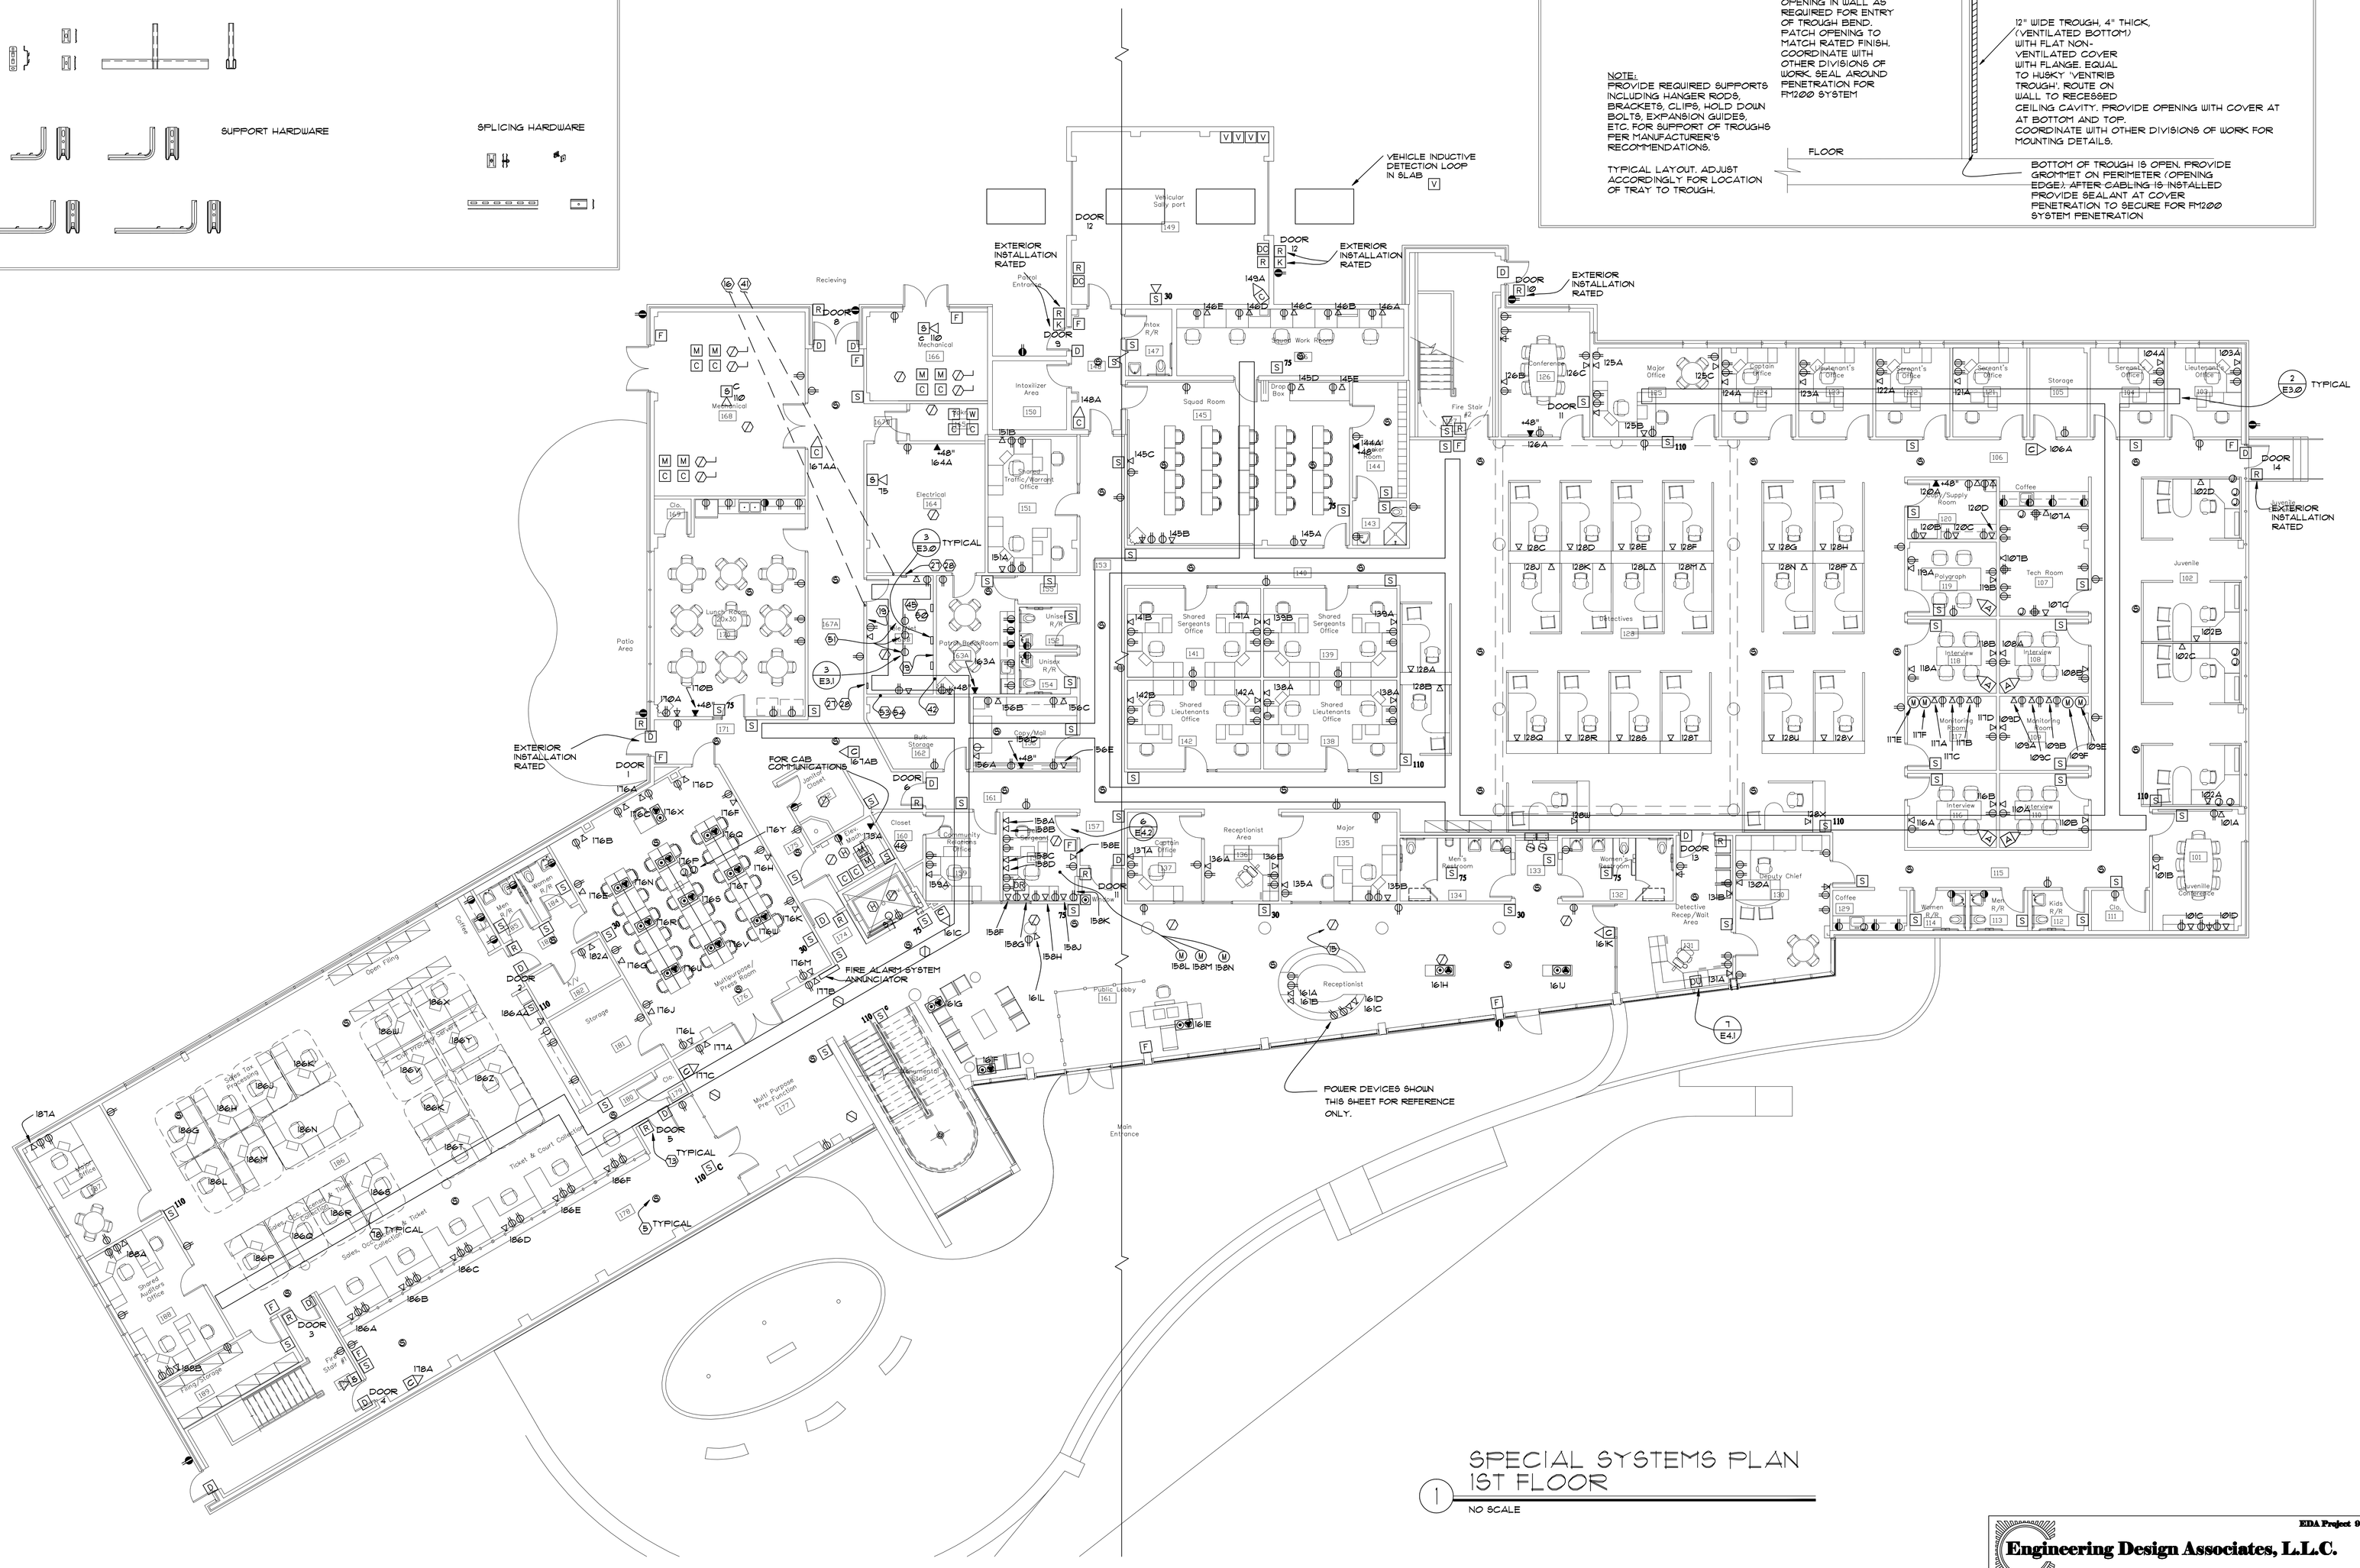

1 SPECIAL SYSTEMS PLAN 1ST FLOOR

NO SCALE

RCL CONSULTANTS, L.L.C.
Planning • Architecture • Engineering • Construction Management

RICHARD C. LAMBERT CONSULTANTS, L.L.C.
521 N. Causeway Blvd.
Mandeville, LA 70448
985-727-4440
Fax: 985-727-4467

#1 Poydras St., Ste. 1400 #10
New Orleans, LA 70139
504-837-7346

This drawing and design is the exclusive property of Richard C. Lambert Consultants, LLC and may not be reproduced or used without authorization and written permission. © 2007

RCLC
Project Number: 0687

Date Issued: 05/15/07
Drawn By: EDA
Checked By: EDA

Revisions:

ST. TAMMANY PARISH SHERIFF'S OFFICE

BROWNSWITCH ROAD
SLIDELL, LOUISIANA

CONSTRUCTION DOCUMENTS

SPECIAL SYSTEMS PLAN 1ST FLOOR

Sheet Number:

E3.0

EDA Project 0173
Engineering Design Associates, L.L.C.
Consulting Engineers
3350 Ridgelake Drive Suite 190 Metairie, Louisiana 70002
504 836 3889 - 504 836 3887 (facsimile) - eda@engineeringdesignassoc.com

Copyright © 2007
Copyright 2007