© 2004 BY: JH&H LTD/ARCHITECTS/PLANNERS/INTERIORS

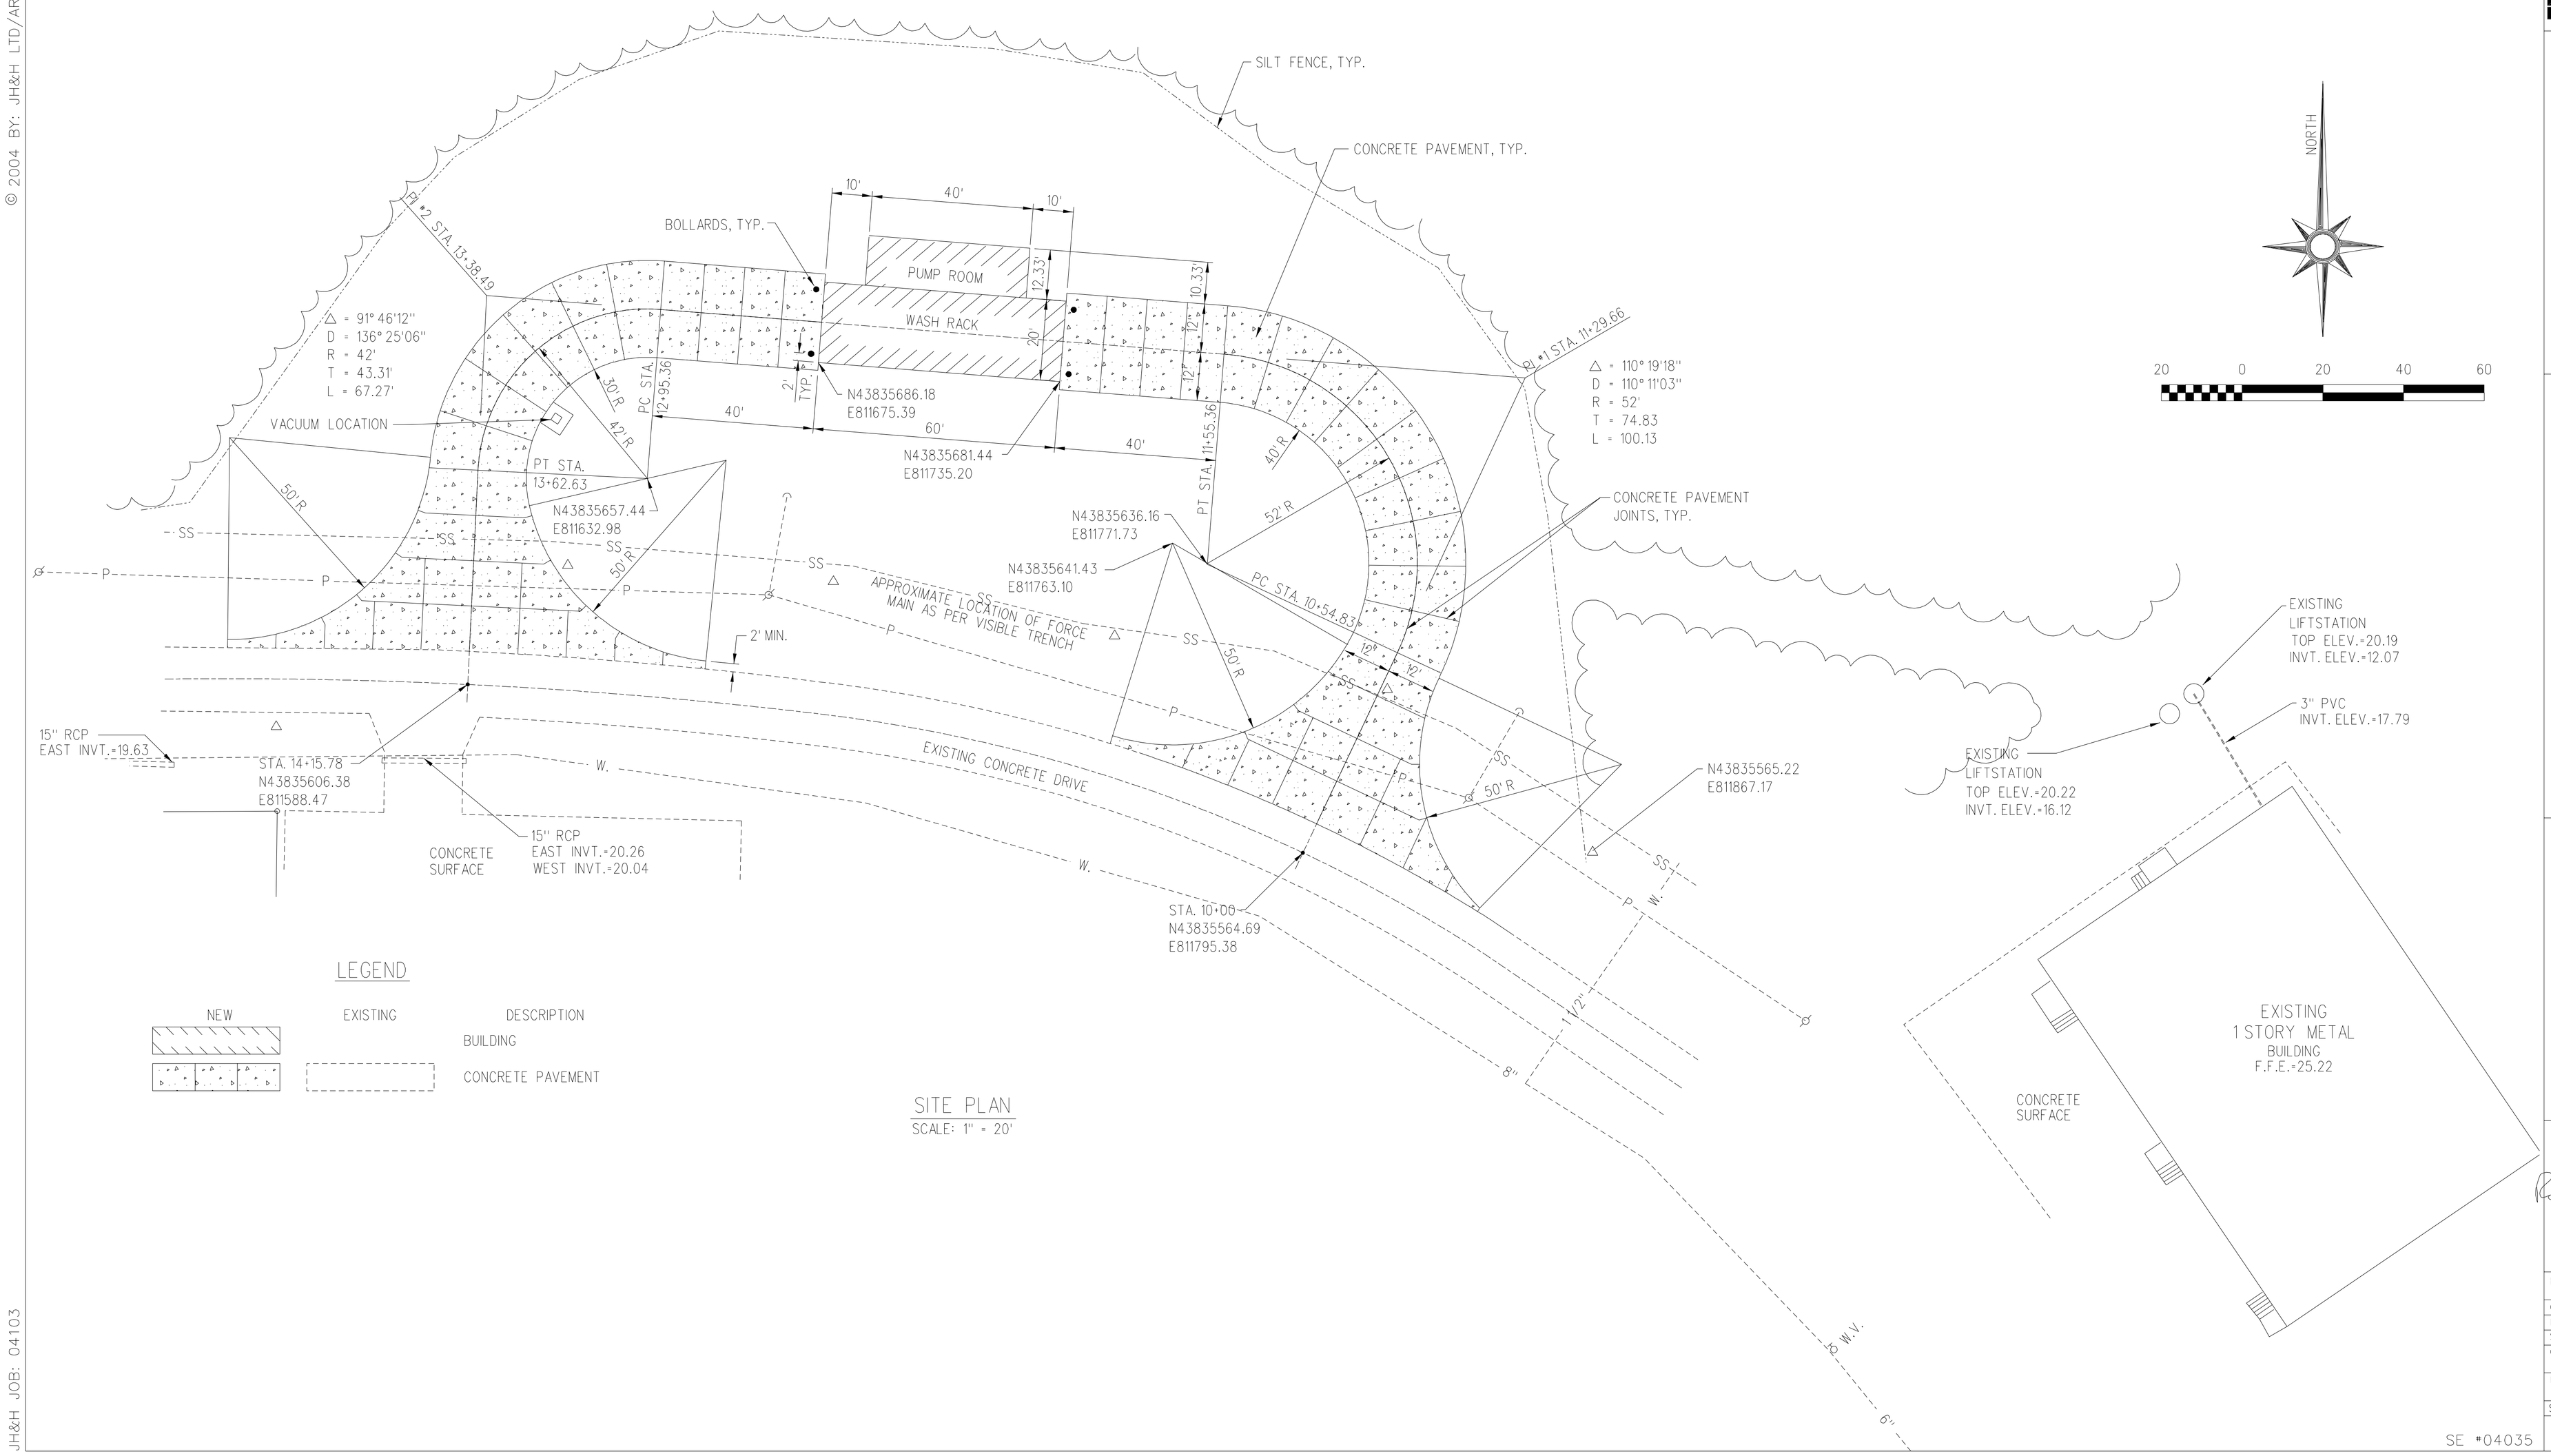

JH&H JOB: 04103

SE #04035

JH&H ARCHITECTS PLANNERS INTERIORS
745 N. STATE ST.
JACKSON, MS 39202
601-948-4601
601-355-6200 (F)

DSGN McGRATH Dwn CHAPMAN Chk McGRATH
SUPV CH ENGR AMMONS
SUBMITTED BY (FIRM MEMBER-TITLE): DATE 6-24-05
TECHNICAL BRANCH
FPE

DRAWING REVISIONS

Rev.	Description	Prep By	Date	Approvd.

STENNIS SPACE CENTER, MISSISSIPPI

SBT-22 WASHRACK FACILITY

SITE PLAN

DATE

APPROVED

EFD FOR COMMANDER, NAVFAC

Naval Facilities Engineering Command
Southern Division
Charleston, South Carolina

ROBERT KENNETH McGRATH
REGISTERED PROFESSIONAL ENGINEER
6430
STATE OF MISSISSIPPI
6-24-05

RECORD DRAWING DATE

CODE I.D. NO. 80091
DRAWING SIZE: D
SPEC. NO..
CONSTRN. CONTR. NO.
.
NAVFAC DRAWING NO.

SHEET OF .
C2