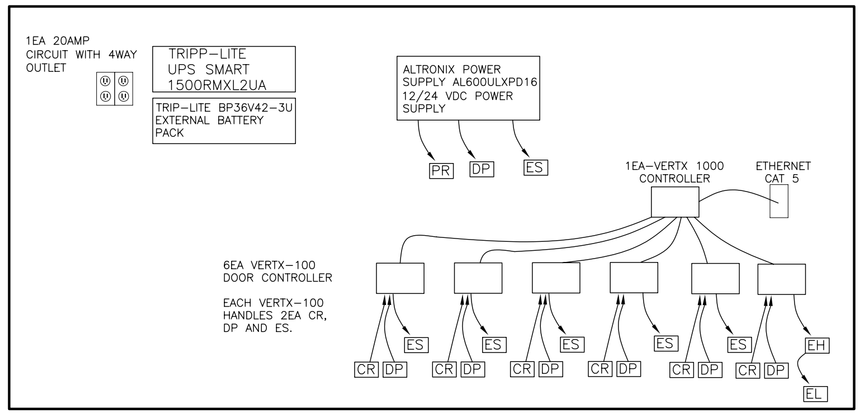

EQUIPMENT ELEVATION

SERVER ROOM

ACCESS CONTROL SYMBOL LEGEND

- - - - - - = SECURITY ACCESS CABLING

DP = SECURITRON DOOR POSITION SWITCH DPS-M FOR METAL DOORS AND DPS-W FOR WOOD DOORS.

PR = iCLASS R40 READER 6120, EXCEPT GLASS DOORS GET iCLASS R10 MULLION MOUNTED READER 6100 (BOTH 12V)

RED = RIM EXIT DEVICE (PANIC BAR)

ES = ELECTRIC STRIKE H.E.S. 9600 & H.E.S. 9400 FOR STOREFRONT GLASS DOORS.

J = JUNCTION BOX

FOR SYSTEMS INTEGRATION CONTACT:

WAYNE HILLIARD
IDN-ACME INC.
1504 JUSTIN RD.
METAIRIE, LA 70001
(800) 682-2263

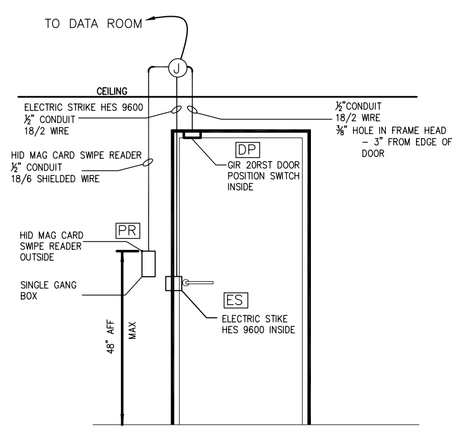

SINGLE DOOR W/ POSITION SWITCH

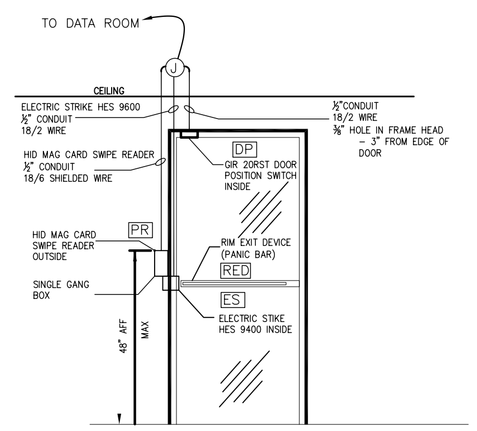

SINGLE STOREFRONT GLASS DOOR W/ POSITION SWITCH

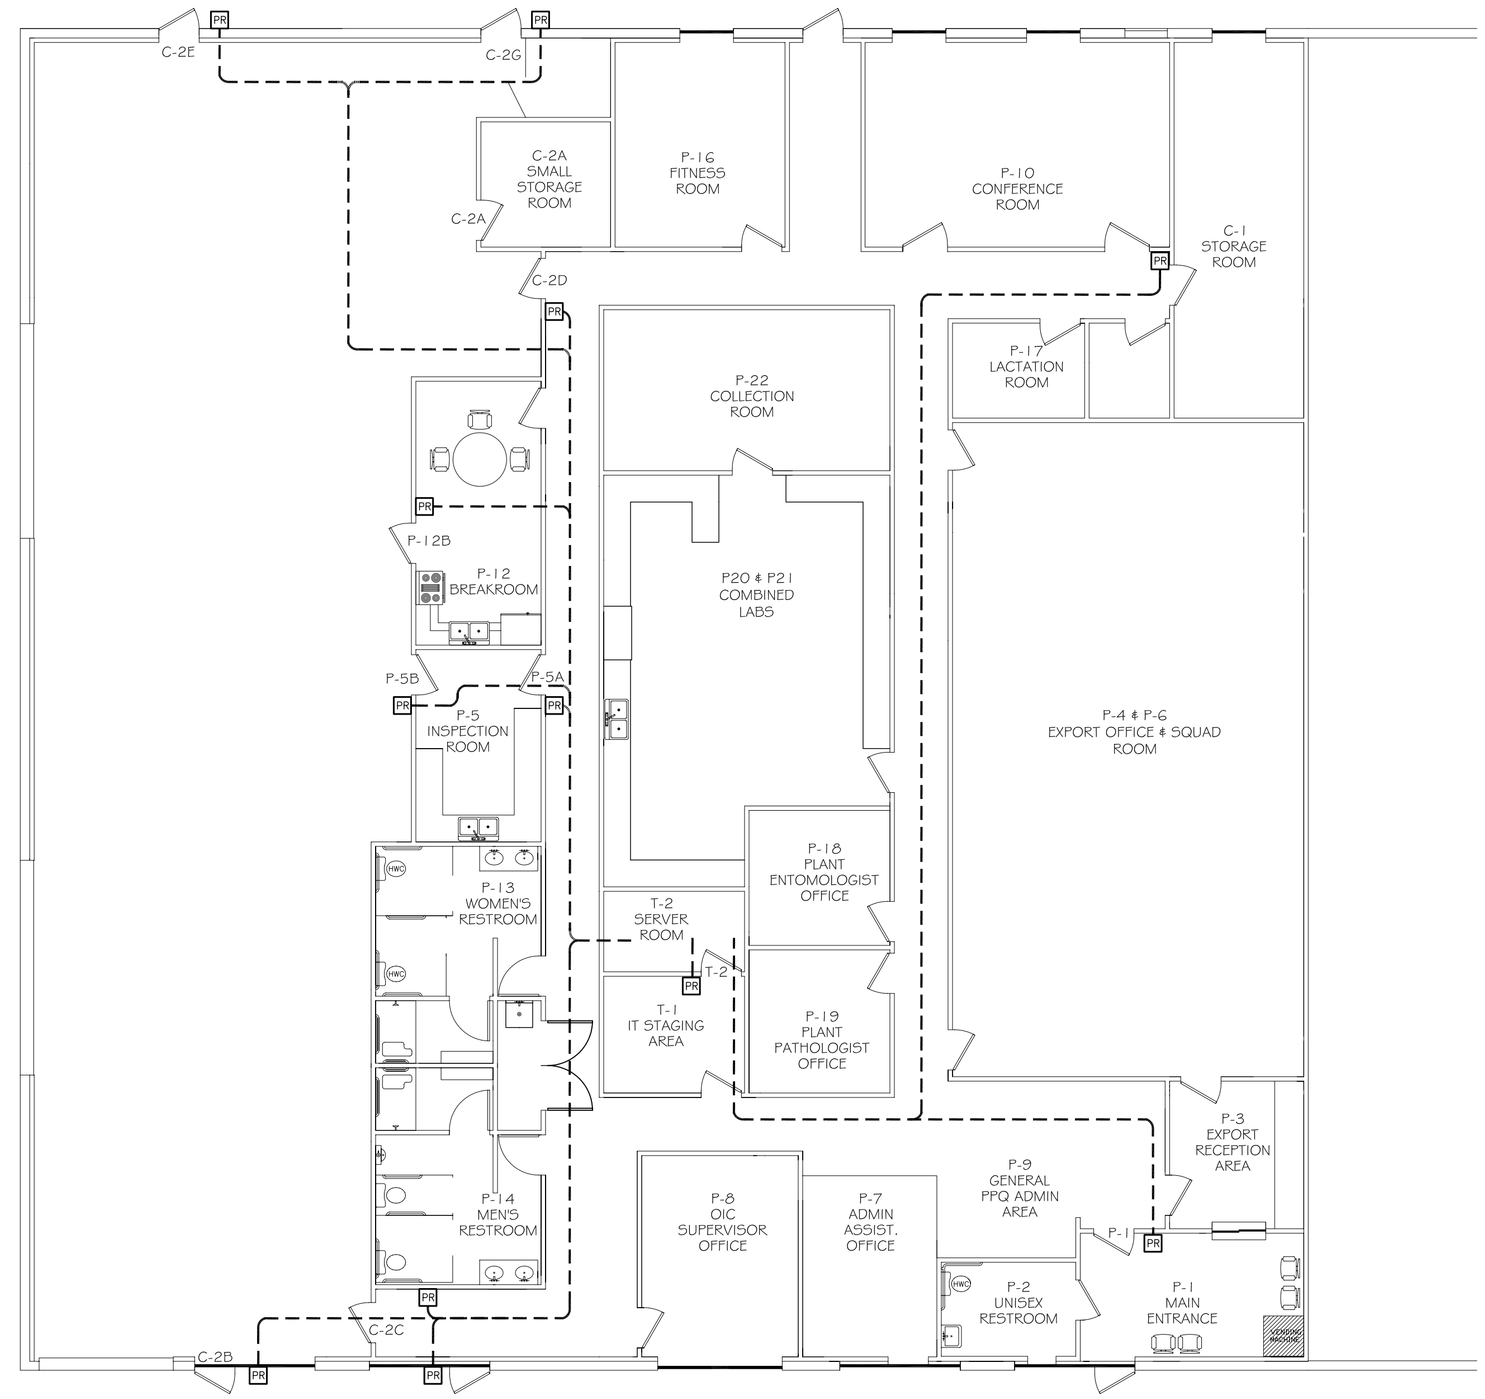

SECURITY ACCESS PLAN

SCALE: 1/8" = 1'-0"

DAMMON ENGINEERING, INC.

CHIEF ENGINEER
EMMETT
DAMMON, P.E.

CHIEF ARCHITECT
ROBERT
WILTSE

554 OLD SPANISH TRAIL
SLIDELL, LA. 70458
OFFICE: 985-649-5832
FAX: 985-641-5950

WEBSITE:
WWW.DAMMONENGINEERING.COM

EMAIL:
DAMMONENG@BELLSOUTH.NET

ARCHITECTURE

ENGINEERING

STUDIES

PLANNING

INVESTIGATION

EXPERT WITNESS

US DEPARTMENT OF AGRICULTURE

APHIS FACILITY
924 KENNER AVE.
KENNER
LOUISIANA
70458

SECURITY ACCESS

REV:

SCALE: AS NOTED

JOB#:

DATE: 1/15/2012

SHEET

SEC-1

OF