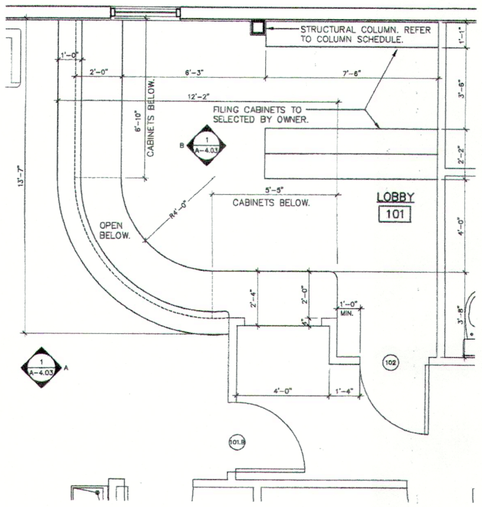

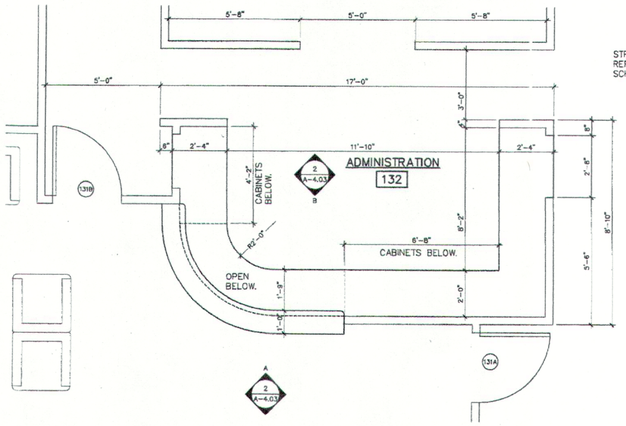

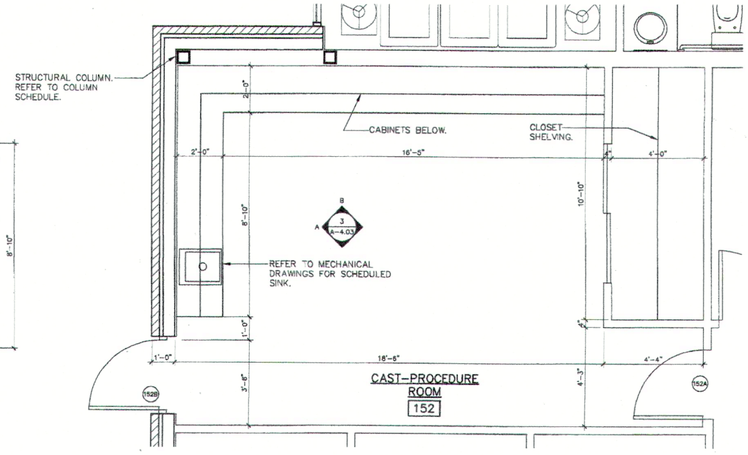

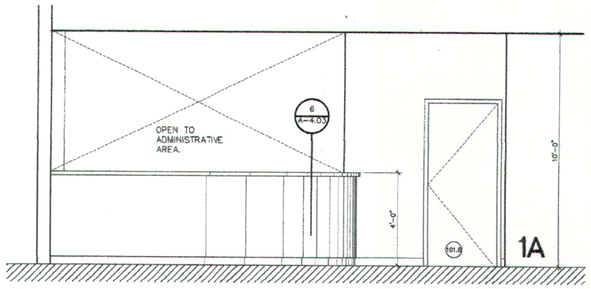

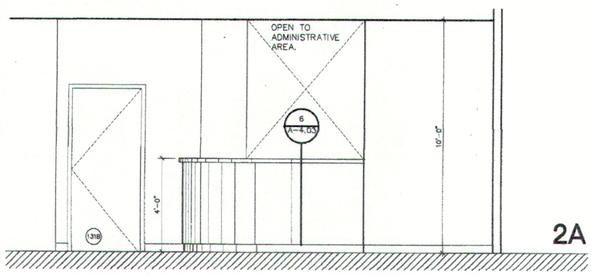

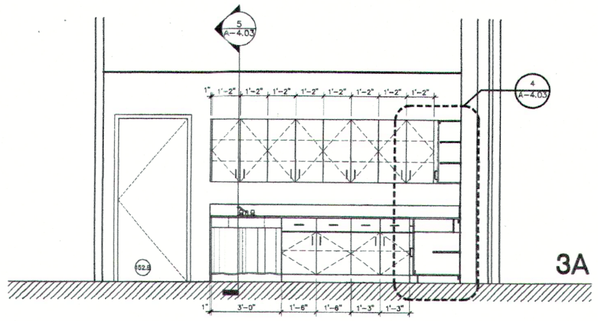

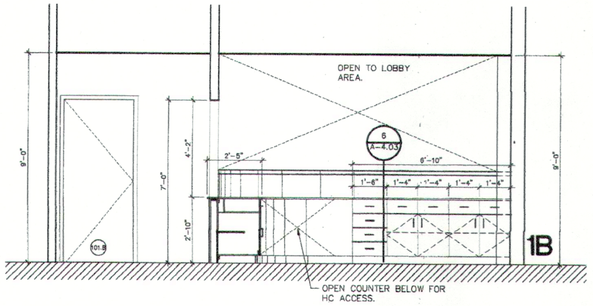

LOBBY 101

ENLGD PLAN AND INT. ELEV.S SCALE: 3/8"=1'-0" (1 / A-4.03)

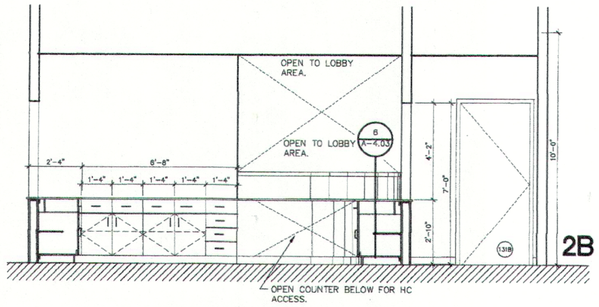

ADMINISTRATION 132

ENLGD PLAN AND INT. ELEV.S SCALE: 3/8"=1'-0" (2 / A-4.03)

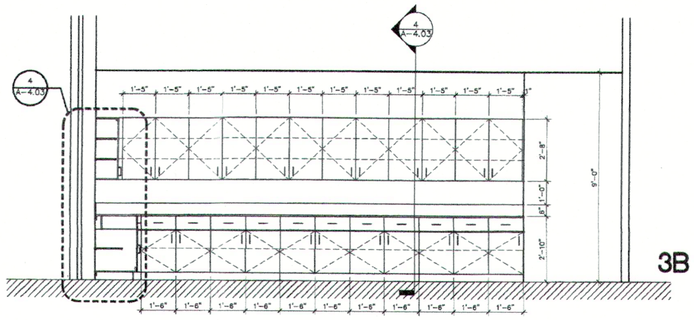

CAST-PROCEDURE ROOM 152

ENLARGED PLAN AND INTERIOR ELEVATIONS SCALE: 3/8"=1'-0" (3 / A-4.03)

NOTE:
PROVIDE SHOP DRAWINGS FOR ARCHITECT REVIEW. HARDWARE AND COLOR SELECTION BY INTERIOR DESIGNER.

CABINETRY
3/4" PLYWOOD CONSTRUCTION WITH PLASTIC LAMINATE FINISH ON ALL EXPOSED SURFACES.

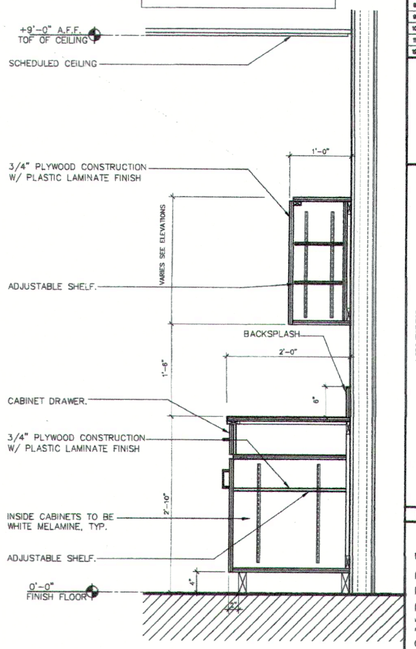

CABINET DETAIL (4 / A-4.03)

SCALE: 1"=1'-0"

NOTE:
PROVIDE SHOP DRAWINGS FOR ARCHITECT REVIEW. HARDWARE AND COLOR SELECTION BY INTERIOR DESIGNER.

CABINETRY
3/4" PLYWOOD CONSTRUCTION WITH PLASTIC LAMINATE FINISH ON ALL EXPOSED SURFACES.

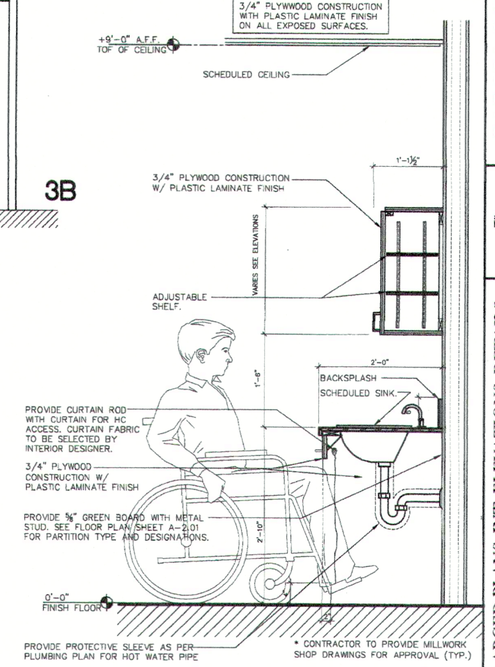

CABINET DETAIL (5 / A-4.03)

SCALE: 1"=1'-0"

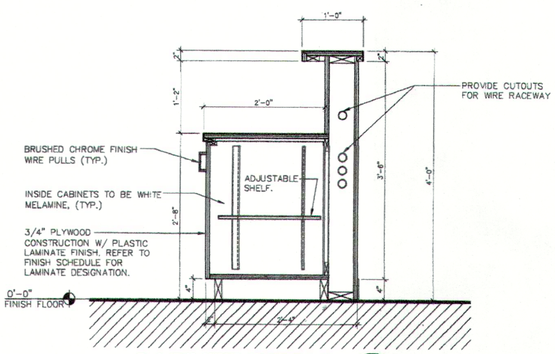

CABINET DETAIL (6 / A-4.03)

SCALE: 1"=1'-0"

PROGRESS SET

BID SET

FLAME SPREAD NOTE:
ALL INTERIOR FINISHES INCLUDING WALLS, PARTITIONS, CEILINGS AND OTHER EXPOSED INTERIOR SURFACES, COMPRISING BOTH PLASTER, WOOD OR OTHER INTERIOR FINISH MATERIAL AND ANY SURFACING MATERIAL SUCH AS PAINT OR WALL PAPER APPLIED THEREOF SHALL HAVE A FAME SPREAD CLASSIFICATION OF CLASS A.

DEC 23 2002

REVISIONS

A.PROJECT FOR
SATNOH, LLC
130 W. RUELLE
MANDEVILLE, LA 70471

STATE REG - 5799

GARCIA BRENNER STROMBERG
A R C H I T E C T U R E
Jorge M. Garcia AIA NCARB
Chief Executive Officer
751 Park of Commerce Drive Suite 118
Boca Raton, Florida 33487
Tele 561.241.6776 Fax 561.241.8248
Stuart M. Brenner AIA NCARB
President
Peter T. Stromberg AIA NCARB
Vice President
1001 SE Monterey Commons Boulevard Suite 100
Stuart, Florida 34996
Tele 561.220.7001 Fax 561.220.9516
www.gbsarc.com

ENLARGED PLANS, INT. ELEVATIONS, DETAILS

TULANE / HONTAS MEDICAL CENTER

PROJECT # 2000

SHEET # A-4.03

PRINT DATE

Projects\Complete\2001\21409 tulane-hontas\drawings\21409-A-03.dwg, 12/23/2002 11:39:30 AM, aromero