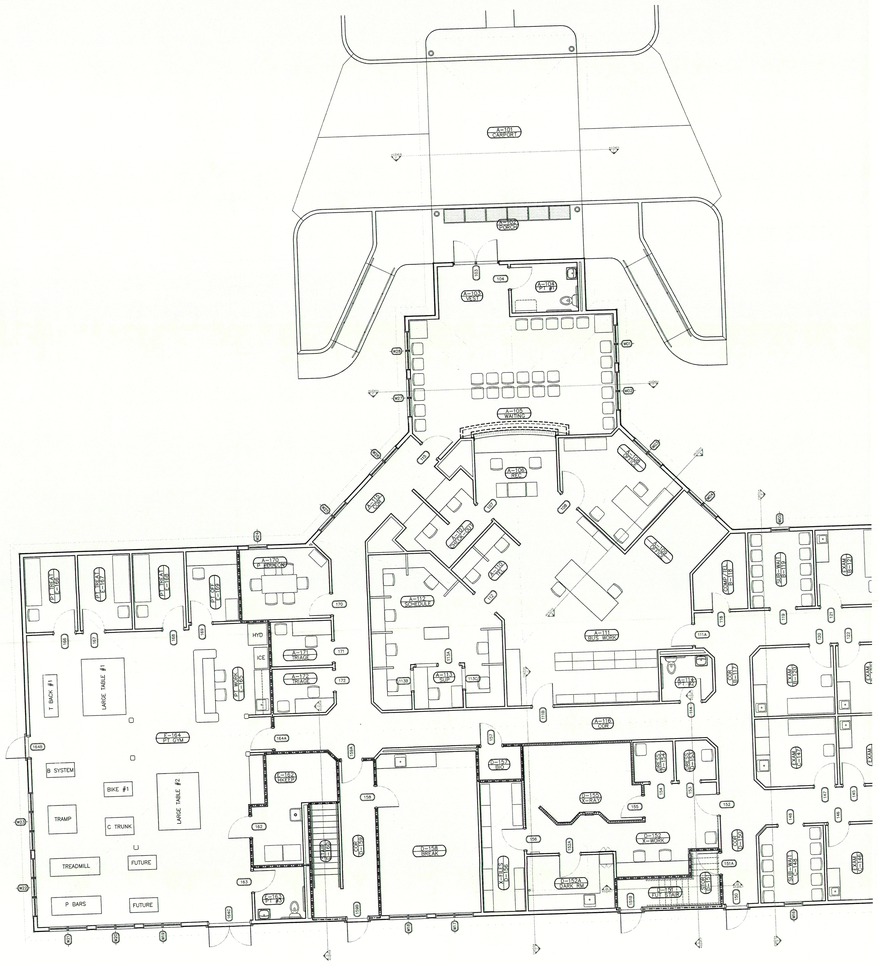

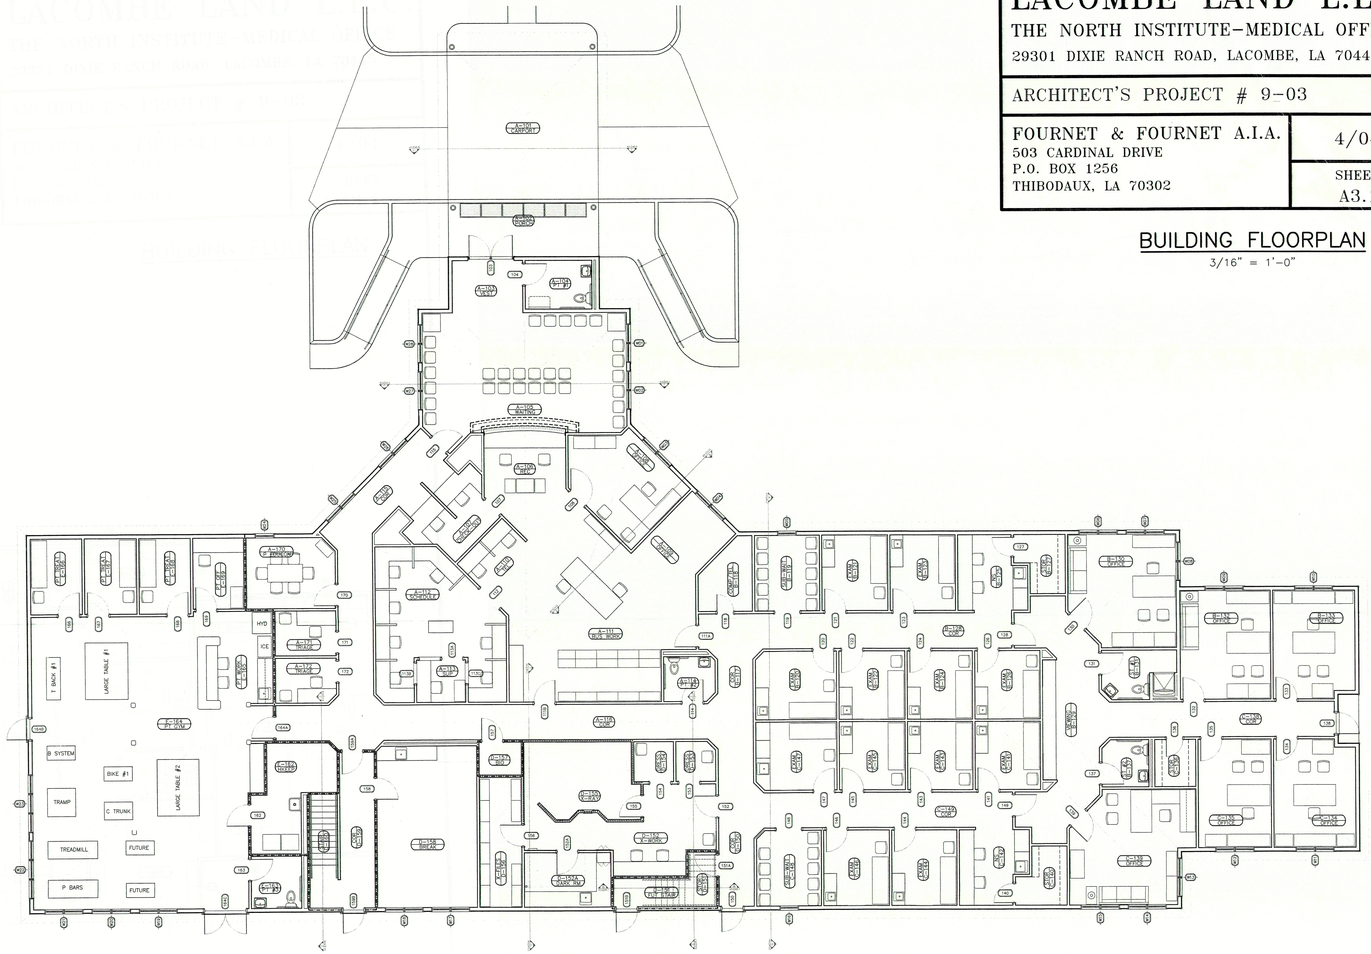

LACOMBE LAND L.L.C.

THE NORTH INSTITUTE–MEDICAL OFFICE

29301 DIXIE RANCH ROAD, LACOMBE, LA 70445

ARCHITECT'S PROJECT # 9-03

FOURNET & FOURNET A.I.A.
503 CARDINAL DRIVE
P.O. BOX 1256
THIBODAUX, LA 70302

4/04

SHEET
A3.1

BUILDING FLOORPLAN

3/16" = 1'-0"