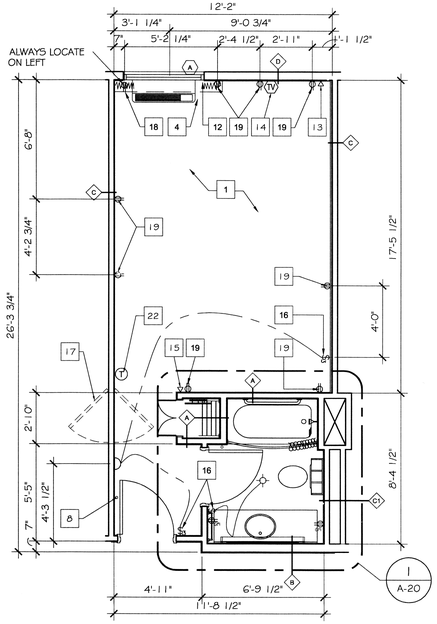

1 DIMENSIONAL CONTROL PLAN

SCALE: 1/4" = 1'-0"

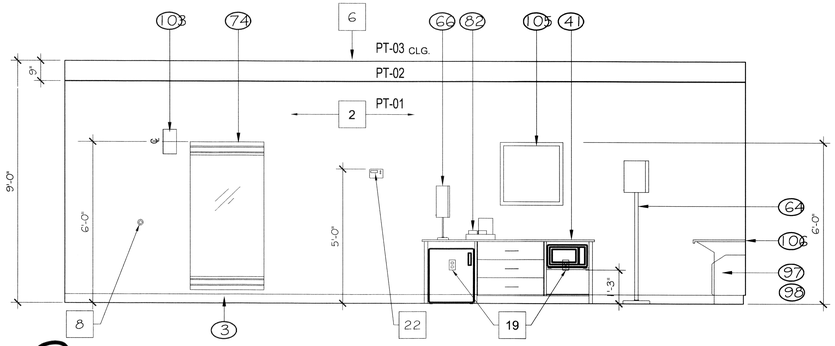

3 GUESTROOM ELEVATION

SCALE: 3/8" = 1'-0"

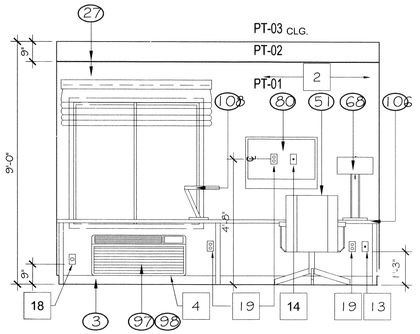

4 GUESTROOM ELEVATION

SCALE: 3/8" = 1'-0"

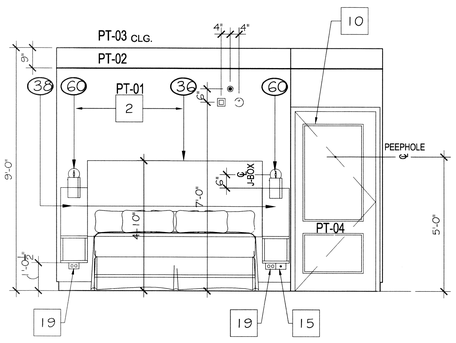

6 GUESTROOM ELEVATION

SCALE: 3/8" = 1'-0"

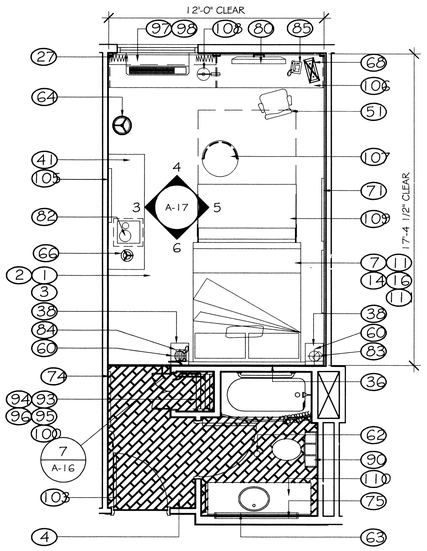

2 FURNITURE PLAN

SCALE: 1/4" = 1'-0"

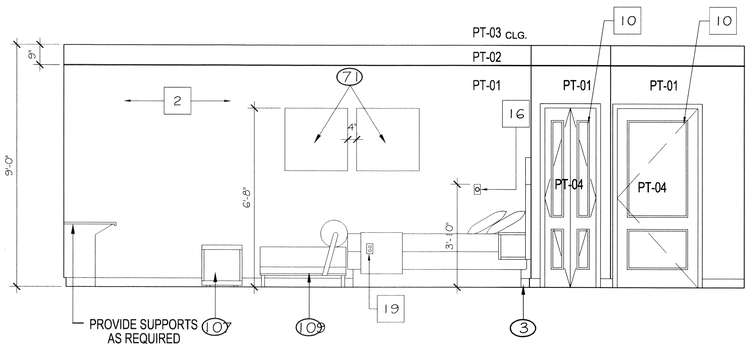

5 GUESTROOM ELEVATION

SCALE: 3/8" = 1'-0"

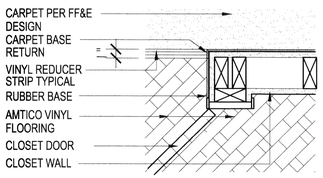

7 BASE TRANSITION DETAIL

SCALE: 1/8" = 1"
(AT CARPET AND AMTICO VINYL FLOORING)
(TYPICAL FOR ALL GUESTROOMS)

DRAWING NOTES

A. VINYL FLOORING:
VINYL WOOD FLOORING TO BE INSTALLED AT 45° FROM THE ROOM AXIS. DETERMINE STARTING POINT FOR EACH ROW SO AS TO MAINTAIN A MINIMUM 12" LONG PIECE AT EDGES.

GENERAL NOTES

1. ELECTRICAL OUTLETS IN ADJACENT ROOMS OF THE SAME TYPE SHALL BE OFFSET A MAXIMUM OF 8" & SEP. BY STUD.
2. REFER TO BUILDING PLANS FOR LOCATION OF GUEST ROOM TYPES.
3. ALL PLAN DIMENSIONS ARE TO FACE OF STUD
4. REF. A410 THRU A/412 FOR BATHROOM FURNISHINGS.

REFERENCE FINISH SELECTION BOOK FOR PAINT AND MATERIAL LEGEND. XX

A FOR F.F.E (V-GST-...) SCHEDULE SEE VIBRANT DESIGN SCEME MANUAL

B REFER A-601 FOR PARTITION TYPES

FF&E SCHEDULE

CARPET / FLOORING (00)

1	GUESTROOM CARPET	V-GST-001-CP
2	GUESTROOM CARPET PAD	V-GST-001a-CPP
3	GUESTROOM CARPET BASE	V-GST-001b-CPB
4	GUESTROOM BATH RESILIENT TILE	V-GST-002-RT

BEDDING / DRAPERY (100)

5	COVERLET FABRICATION - DD	V-GST-100D-BD
6	COVERLET FABRICATION - QUEEN	V-GST-100Q-BD
7	COVERLET FABRICATION - KING	V-GST-101-BD
8	COVERLET FABRIC	V-GST-100a-BDF
9	BED THROW FABRICATION DOUBLE	V-GST-102D-BD
10	BED THROW FABRICATION QUEEN	V-GST-102Q-BD
11	BED THROW FABRICATION KING	V-GST-102K-BD
12	BEDSKIRT FABRICATION DOUBLE	V-GST-103D-BD
13	BEDSKIRT FABRICATION QUEEN	V-GST-103Q-BD
14	BEDSKIRT FABRICATION KING	V-GST-103K-BD
15	BEDSKIRT FABRIC	V-GST-103a-BDF
16	MATTRESS AND BOXSPRING KING	V-GST-105-BD
17	BED BASE -KING	V-GST-105A-BD
18	MATTRESS AND BOXSPRING DOUBLE	V-GST-106-BD
19	BED BASE -DOUBLE	V-GST-106A-BD
20	MATTRESS AND BOXSPRING KING-ADA	V-GST-107-BD
21	BED BASE -KING ADA	V-GST-107B-BD
22	MATTRESS AND BOXSPRING DOUBLE-ADA	V-GST-108-BD
23	BED BASE -DOUBLE ADA	V-GST-108A-BD
24	MATTRESS AND BOXSPRING QUEEN	V-GST-109-BD
25	BED BASE -QUEEN	V-GST-109A-BD
26	MATTRESS AND BOXSPRING QUEEN-ADA	V-GST-110-BA
27	ROMAN SHADE & ROLLER SHADE	V-GST-120-WT
28	ADA SLIDER SHADE AT ACCESSIBLE ROOMS	V-GST-123-WT
29	NOT USED	-
30	SHEER AT FRENCH DOOR - NOT USED	V-GST-122-WT
31	SHEER FABRIC - NOT USED	V-GST-122a-WT
111	NECK ROLL PILLOW	V-GST-104-BD

CASEGOODS (200)

32	DRESSER	V-GST-200-CG
33	DRESSER WITHOUT TOP - NOT USED	V-GST-200.1-CG
34	HEADBOARD- DD	V-GST-201D-CG
35	HEADBOARD- QUEEN	V-GST-201Q-CG
36	HEADBOARD- KING	V-GST-201K-CG
37	NIGHTSTAND-DD/QQ	V-GST-202-CG
38	NIGHTSTAND-KING	V-GST-203-CG
39	DESK	V-GST-204-CG
40	DESK ON CASTERS	V-GST-205-CG
41	MICROFRIDGE CABINET/DRESSER	V-GST-207-CG
42	MICROFRIDGE CABINET/DRESSER W/O TOP - NOT USED	V-GST-207.1-CG
43	OVAL COFFEE TABLE	V-GST-209-CG
44	SMALL DRESSER - NOT USED	V-GST-214-CG
45	MICROFRIDGE CABINET - NOT USED	V-GST-215-CG
46	END TABLE	V-GST-216-CG
47	DESK PEDESTAL - NOT USED	V-GST-220-CG
48	DINNING TABLE- NOT USED	V-GST-222-GST
49	HEADBOARD QUEEN	V-GST-225-CG
50	LARGE DESK (60")	V-GST-226-CG
106	WALL DESK	V-GST-206-CG
107	COFFEE TABLE W/CASTERS @ KING	V-GST-208-CG
110	VANITY BASE	V-GST-212-CG
113	VANITY BASE-ADA	V-GST-213-CG

CASEGOODS (300)

51	TASK (DESK) CHAIR	V-GST-301-SG
52	SOFA SLEEPER	V-GST-302-SG
53	SOFA SLEEPER FABRIC	V-GST-302a-SGF
54	LOUNGE CHAIR	V-GST-304-SG
55	LOUNGE CHAIR FABRIC	V-GST-304a-SGF
56	SIDE CHAIR	V-GST-308-SG
57	SIDE CHAIR FABRIC	V-GST-308a-SGF
58	RECLINER - NOT USED	V-GST-309-SG
59	RECLINER FABRIC - NOT USED	V-GST-309a-SGF
109	CHAISE/LOUNGE OR OPTIONAL SLEEPER SOFA	V-GST-300-SG

LAMPS / LIGHTING (400)

60	BEDSIDE LAMP	V-GST-403-LT
61	NOT USED	-
62	BATH CEILING FIXTURE	V-GST-401-LT
63	VANITY LIGHT AT BATH	V-GST-402-LT
64	FLOOR LAMP	V-GST-405-LT
65	VANITY LIGHT AT BATH- ADA	V-GST-406-LT
66	TABLE LAMP	V-GST-407-LT
67	CEILING LIGHT AT ENTRY	V-GST-408-LT
68	DESK LAMP-TALL	V-GST-409-LT
69	ENTRY SCONCE - NOT USED	V-GST-414-LT
70	FLOOR LAMP W/O TABLE - NOT USED	V-GST-416-LT
103	SIDE SCONCE	V-GST-400-LT
104	DESK LAMP-SHORT	V-GST-410-LT
108	TASK LAMP AT WALL DESK	V-GST-411-LT

FF&E SCHEDULE (CONTINUED)

ART/ MIRRORS (500)

71	FRAMED ARTWORK IN GUESTROOM	V-GST-500-ART
72	FRAMED ARTWORK IN GUESTROOM-NOT USED	V-GST-500b-ART
73	FRAMED ARTWORK IN GUESTROOM-NOT USED	V-GST-500c-ART
74	FULL LENGTH MIRROR	V-GST-501-MR
75	VANITY MIRROR	V-GST-503-ART
76	ARTIST MIRROR	V-GST-507-MR
105	ARTIST MIRROR	V-GST-505-MR
112	VANITY MIRROR - ADA	V-GST-504-ART

GUESTROOM MISC (600)

77	MICRO-FRIDGE UNIT	V-GST-601-MISC
78	MICROWAVE	V-GST-600a-MSC
79	REFRIDGERATOR	V-GST-601b-MSC
80	32" FLAT PANEL TV	V-GST-602-MSC
81	TV SWIVEL WALL MOUNT	V-GST-602a-MSC
82	COFFEE MAKER	V-GST-603-MSC
83	CLOCK RADIO	V-GST-604-MSC
84	BEDSIDE TELEPHONE	V-GST-605-MSC
85	SPEAKER TELEPHONE	V-GST-606-MSC
86	HAIR DRYER	V-GST-607-MSC
87	TOILET PAPER HOLDER	V-GST-608-MSC
88	SHOWER CURTAIN ROD	V-GST-609-MSC
89	TOWEL BAR	V-GST-610-MSC
90	DECORATIVE TOWEL SHELF	V-GST-611-MSC
91	FASCIAL TISSUE DISPENSER	V-GST-612-MSC
92	ROBE HOOK	V-GST-613-MSC
93	SUIT HANGER MINI HOOK	V-GST-614A-MSC
94	SKIRT HANGER MINI HOOK	V-GST-614B-MSC
95	LUGGAGE RACK	V-GST-615-MSC
96	IRON, IRON BOARD & HOOK	V-GST-616-MSC
97	PTAC	V-GST-617-MSC
98	PTAC DIFLECTOR	V-GST-618-MSC
99	COAT CLOSET ROD W/O SHELF	V-GST-619-MSC
100	COAT CLOSET ROD W/ SHELF	V-GST-620-MSC
101	GUESTROOM DOOR LOCK	V-GST-621-MSC

WALLCOVERING (800)

102	NOT USED	NOT USED

KEY SCHEDULE

1	CARPET PAD & BASE
2	TEXTURE DRYWALL - REFER TO FINISH SCHEDULE
3	CLOTHES ROD.
4	THRU - WALL AIR CONDITIONING UNIT ROUGH OPENING 3' 6-1/8"X1' 4-1/4" MIN.
5	REINFORCING BLOCKING IN WALL.
6	TEXTURED CEILING - REFER TO FINISH SCHEDULE
7	DOOR MOUNTED DOOR STOP
8	WALL MOUNTED DOOR STOP
9	DECORATIVE WOOD MOULDING
10	2 PANEL METAL DOOR AND FRAME - PAINTED, REFER TO DOOR SCHEDULE.TESA LOCK HARDWARE
11	NOT USED
12	GYPSUM BOARD RETURN AT HEAD, JAMB & SILL
13	TELEPHONE/ DATA DUPLEX HOUSING, PROVIDE 3/4" CONDUIT PULL.
14	TELEVISION OUTLET w/ 2 - CAT-5 OUTLETS IN A SINGLE "J" BOX, REFER TO FLOOR PLANS AND ELEVATIONS FOR DIMENSIONS AND LOCATION.
15	TELEPHONE OUTLET, REFER TO FLOOR PLANS AND ELEVATIONS FOR DIMENSIONS AND LOCATION.
16	LIGHT SWITCH, REFER TO FLOOR PLANS AND ELEVATIONS FOR DIMENSIONS AND LOCATION. ILLUMINIATED SWITCH AT ENTRY AND BATHROOM
17	CONNECTING DOORS. SEE BUILDING PLAN FOR LOCATION
18	208V. OUTLET. REFER TO ELECTRICAL PLANS FOR MORE INFORMATION. ALWAYS LOCATE TO LEFT OF PTAC.
19	DUPLEX OUTLET. INSTALL HORIZONTALLY AT NIGHTSTANDS.
20	QUAD OUTLET
21	MOUNTING HEIGHT OF HEADBOARD, NIGHTSTAND WALL LAMP(S) BASED ON LOW PROFILE BOXSPRING.
22	T-STAT HEIGHT IS 48" IN HANDICAPPED ACCESSIBLE ROOMS AND 60" IN TYPICAL ROOMS.

DAMMON
ENGINEERING, INC.

CHIEF ENGINEER
EMMETT
DAMMON, P.E.

CHIEF ARCHITECT
ROBERT
WILTSE

554 OLD SPANISH TRAIL
SLIDELL, LA. 70458
OFFICE: 985-649-5832
FAX: 985-641-5950

WEBSITE:
WWW.DAMMONENGINEERING.COM

EMAIL:
DAMMONENG@BELLSOUTH.NET

ARCHITECTURE

ENGINEERING

STUDIES

PLANNING

INVESTIGATION

EXPERT WITNESS

LA QUINTA
INN & SUITES

SPORTSMAN PARK
LOT 14
CABLEA'S PARKWAY
GONZALES
LOUISIANA

KING
SUITE

REV:

SCALE: AS NOTED

JOB#:2141

DATE: 07-13-12

SHEET 22

A-17

OF 36

417528

REVIEWED FOR
STATE FIRE MARSHAL
AS PER REVIEW LETTER
BY MARGARET HILL, ARCHITECT