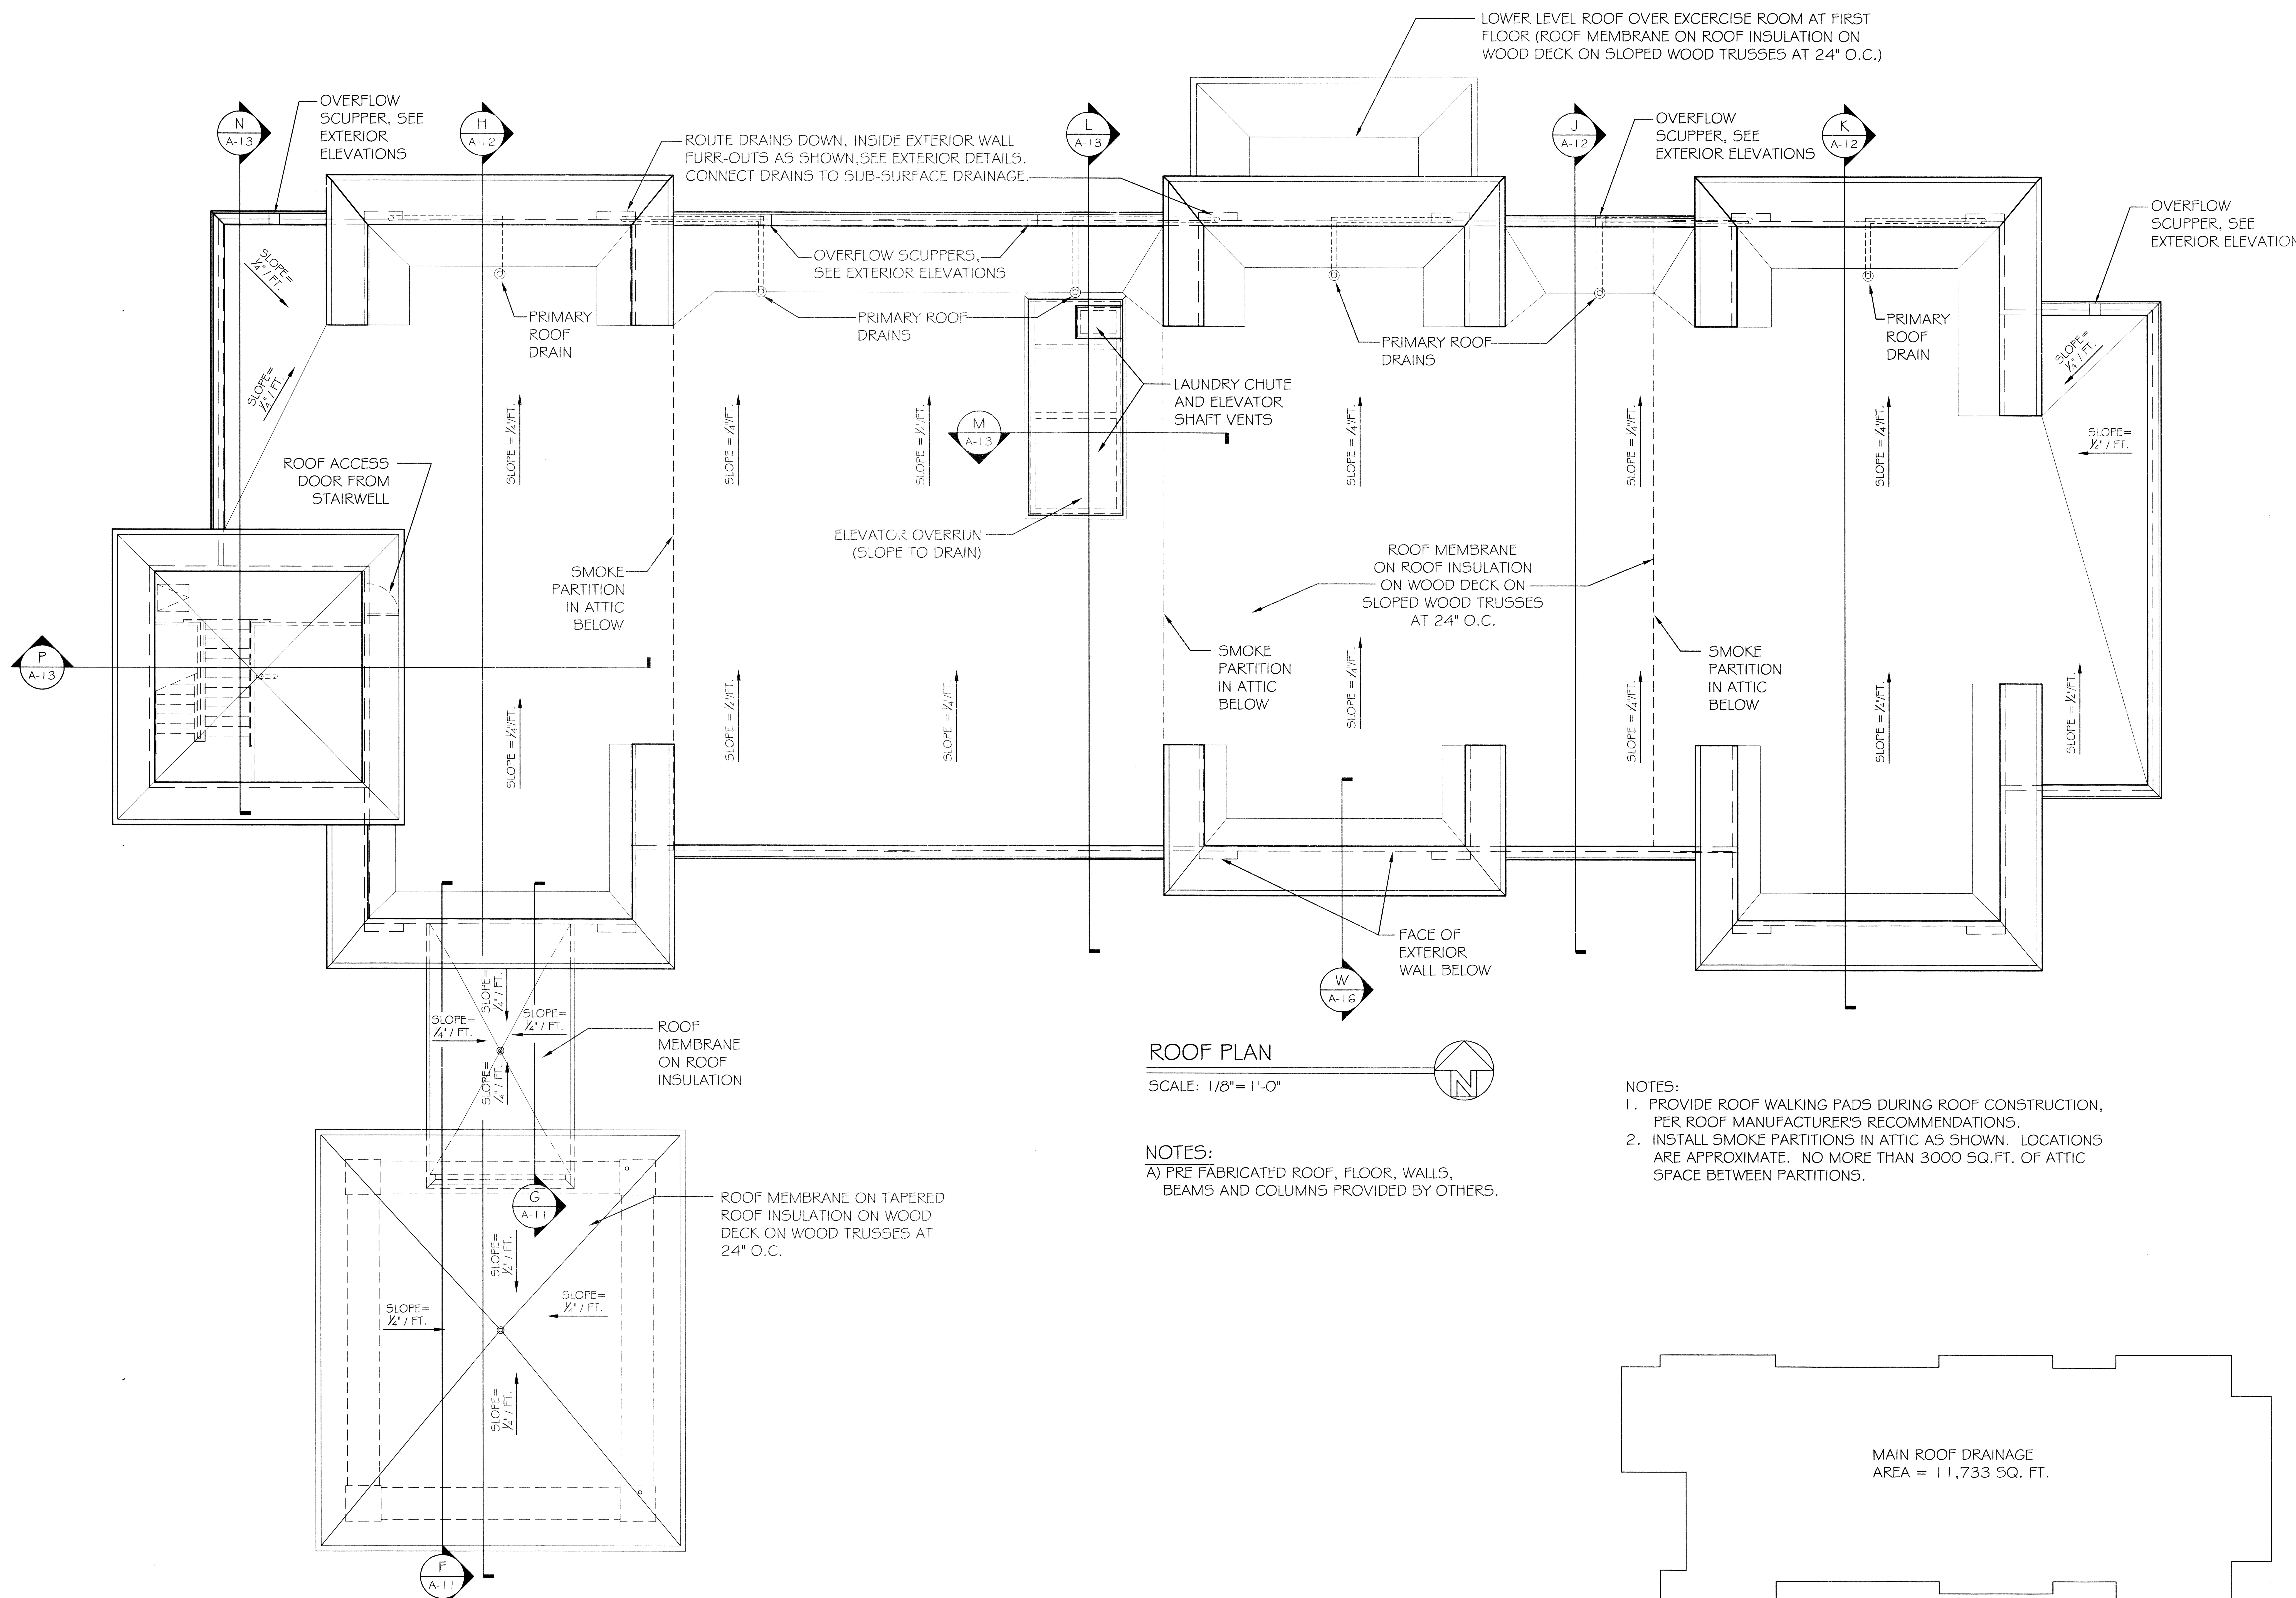

ROOF PLAN

SCALE: 1/8"= 1'-0"

NOTES:

A) PRE FABRICATED ROOF, FLOOR, WALLS, BEAMS AND COLUMNS PROVIDED BY OTHERS.

NOTES:

1. PROVIDE ROOF WALKING PADS DURING ROOF CONSTRUCTION, PER ROOF MANUFACTURER'S RECOMMENDATIONS.
2. INSTALL SMOKE PARTITIONS IN ATTIC AS SHOWN. LOCATIONS ARE APPROXIMATE. NO MORE THAN 3000 SQ.FT. OF ATTIC SPACE BETWEEN PARTITIONS.

DAMMON ENGINEERING, INC.
Architects & Engineers
dammonengineering.com
dammoneng@bellsouth.net
PHONE: 985-649-5832
FAX: 985-641-5950
CHIEF ENGINEER: BRIAN MISTICH, P.E.
CHIEF ARCHITECT: KEVIN KINCHEN
554 OLD SPANISH TRAIL
SLIDELL LA 70458

The above drawings and specifications, designs and arrangements represented thereby are and shall remain the property of Dammon Engineering, and no part thereof shall be copied, disclosed to others, or used in connection with any work or project other than the specific project for which they have been prepared and developed without written consent of Dammon Engineering.

LAQUINTA INNS & SUITES

50? CONSTITUTION DRIVE
WEST MONROE, LOUISIANA 71292

JOB No: 2196	DATE: 02-03-2013
DRAWN BY: JTL	CHECKED BY: CKD

REVISIONS

2/5/14

ROOF PLAN

SHEET No: 14 OF 53

A6