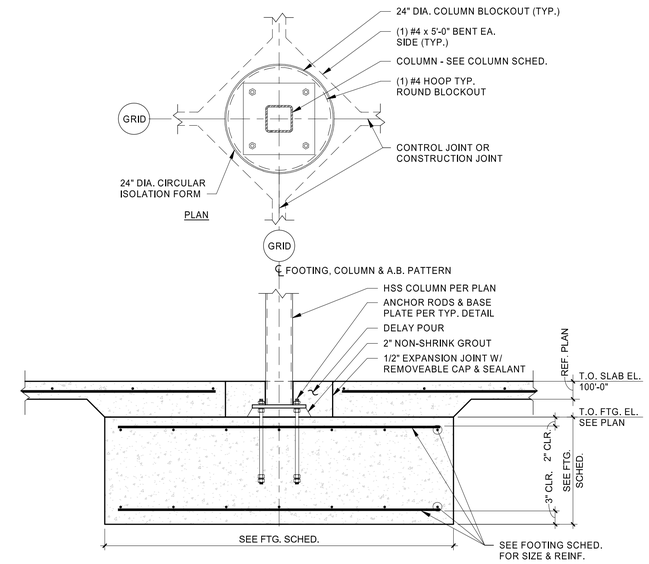

9 SECTION
3/4" = 1'-0"

NOTE:
GENERAL CONTRACTOR TO SUPPLY ANCHOR BOLTS AND ACCESSORIES.

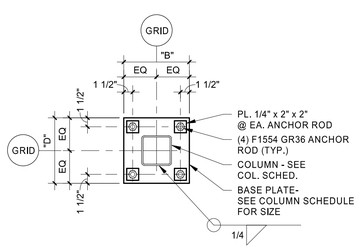

8 TYP. BASE PLATE DETAILS
NOT TO SCALE

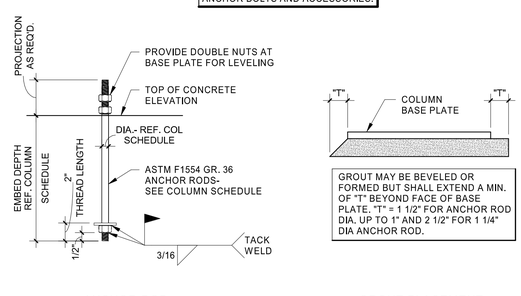

7 TYP. ANCHOR ROD & GROUT PLACEMENT DETAIL
1 1/2" = 1'-0"

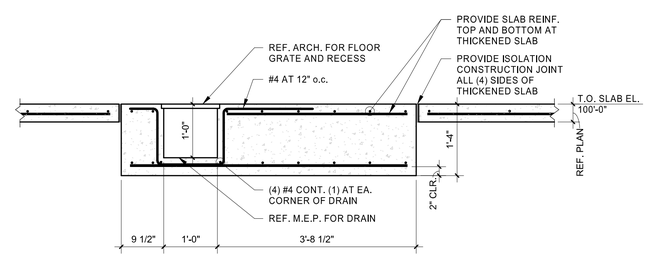

6 THICKENED SLAB FOR WASHER
3/4" = 1'-0"

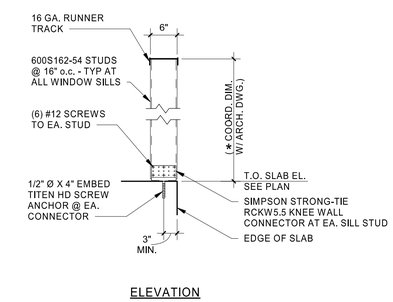

5 STIFFENER DETAIL FOR WINDOW SILL SUPPORT
3/4" = 1'-0"

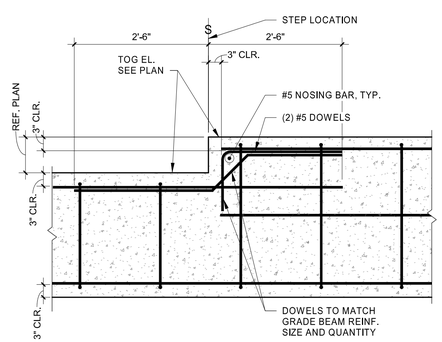

4 TYP. STEPPED GRADE BEAM DETAIL
NOT TO SCALE

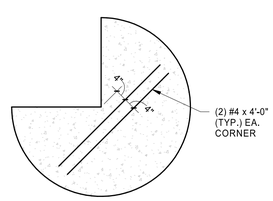

3 TYP. RE-ENTRANT CORNER DETAIL
1/2" = 1'-0"

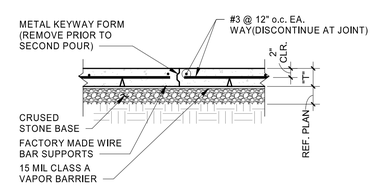

2 TYP. SLAB-ON-GRADE CONSTRUCTION JOINT DETAIL
3/4" = 1'-0"

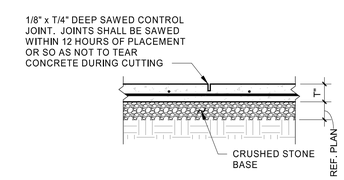

1 TYP. SLAB-ON-GRADE CONTROL JOINT DETAIL
3/4" = 1'-0"

HFA
HARRISON FRENCH & ASSOCIATES, LTD
t 479.273.7780
1705 S. Walton Blvd., Suite 3
Bentonville, Arkansas 72712
www.hfa-ae.com

STIPULATION FOR REUSE
THIS DRAWING WAS PREPARED FOR USE BY LOVE'S PROPERTIES, NICHOLSON, MS CONTRACTORS WITH ITS ISSUE DATE ON 2/06/23 AND IT IS NOT INTENDED FOR USE ON OTHER PROJECT SITES OR AT A LATER TIME THAN THE ISSUE DATE OF THIS DRAWING OR EXAMPLE ON ANOTHER PROJECT WITHOUT THE WRITTEN CONSENT OF LICENSED ARCHITECTS AND ENGINEERS. REPRODUCTION OF THIS DRAWING FOR USE ON OTHER PROJECTS IS NOT AUTHORIZED AND MAY BE CONTRARY TO FEDERAL LAW.

Loves

STORE NUMBER: 860
I-59, EXIT 1
NICHOLSON, MS 39463
JOB NUMBER: 03-22-30/03

ISSUE BLOCK

CHECKED BY:	LST
DRAWN BY:	CRM
DOCUMENT DATE:	02/06/23

LUNGSHEN TSAO
LICENSED PROFESSIONAL ENGINEER
20847
STATE OF MISSISSIPPI

2023.02.06 14:07:42-06'00'

FOUNDATION SECTIONS

SHEET:
S401

2/7/2023 9:38:52 AM
C:\Users\chuck.may\Documents\2021 Revit Projects\Loves_Nicholson_MS_STR_T2_R0_v21_HFA.Chuck.May.rvt
2020-S401-FOUNDATION SECTIONS