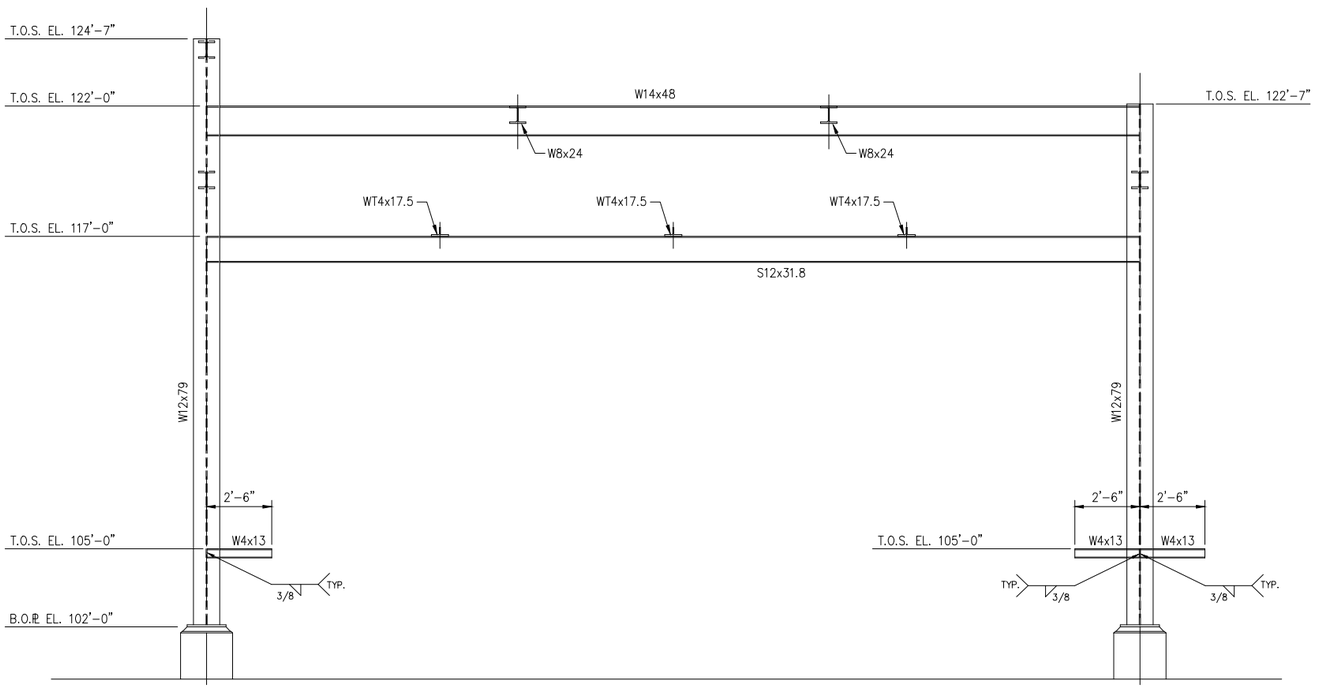

ELEVATION B
SCALE: 3/8"=1'-0"

NOTE:
SEE DRAWING 104 FOR DETAILS

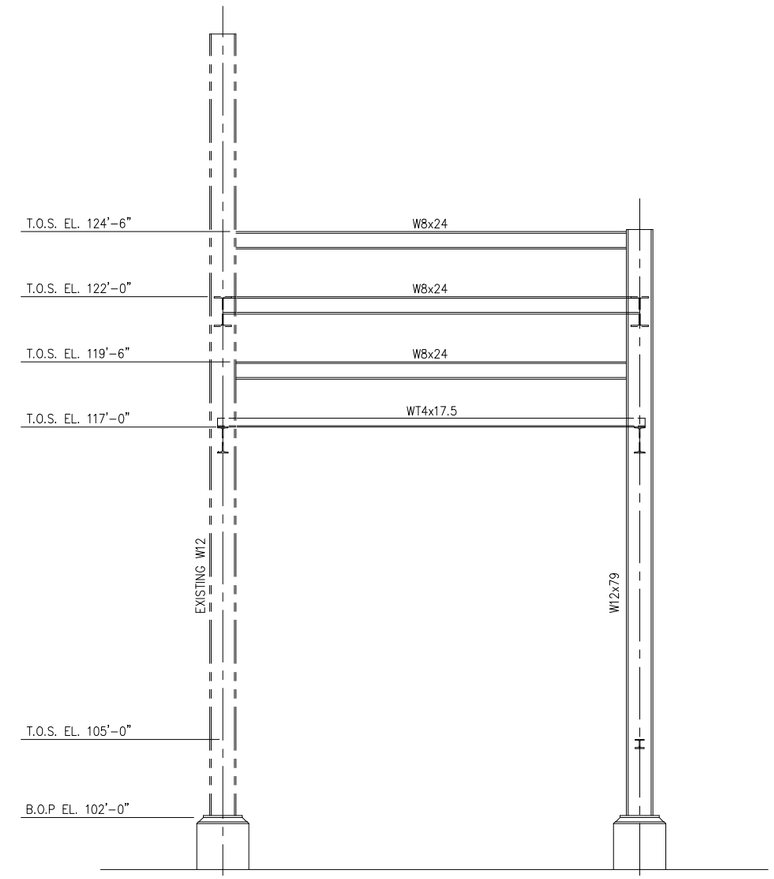

ELEVATION C
SCALE: 3/8"=1'-0"

NOTE:
SEE DRAWING 104 FOR DETAILS

REFERENCE DRAWINGS	
DRAWING NUMBER	DRAWING TITLE

GENERAL NOTES

REVISIONS			
MK	DATE	BY	DESCRIPTION

Stolthaven
New Orleans LLC

THIS DRAWING IS THE PROPERTY OF STOLTHAVEN TERMINALS A DIVISION OF STOLT-NIELSEN TRANSPORTATION GROUP INC. AND IS CONFIDENTIAL AND MUST NOT BE MADE PUBLIC OR COPIED WITHOUT PRIOR WRITTEN PERMISSION AND IS SUBJECT TO RETURN ON DEMAND. ALL RIGHTS OF INVENTION OR DESIGN ARE RESERVED.

"C" TANK BATTERY

STRUCTURAL FRAMING
ELEVATIONS

DRAWN BY KJL	SCALE 3/4"=1'-0"	CAD NO. D203S103	
CH'D KUD	DATE COMPLETED	DRAWING NO. D-203-S-103	REV. A
LAST UPDATE 03/03/01 KJL 6:00AM	APP'D		