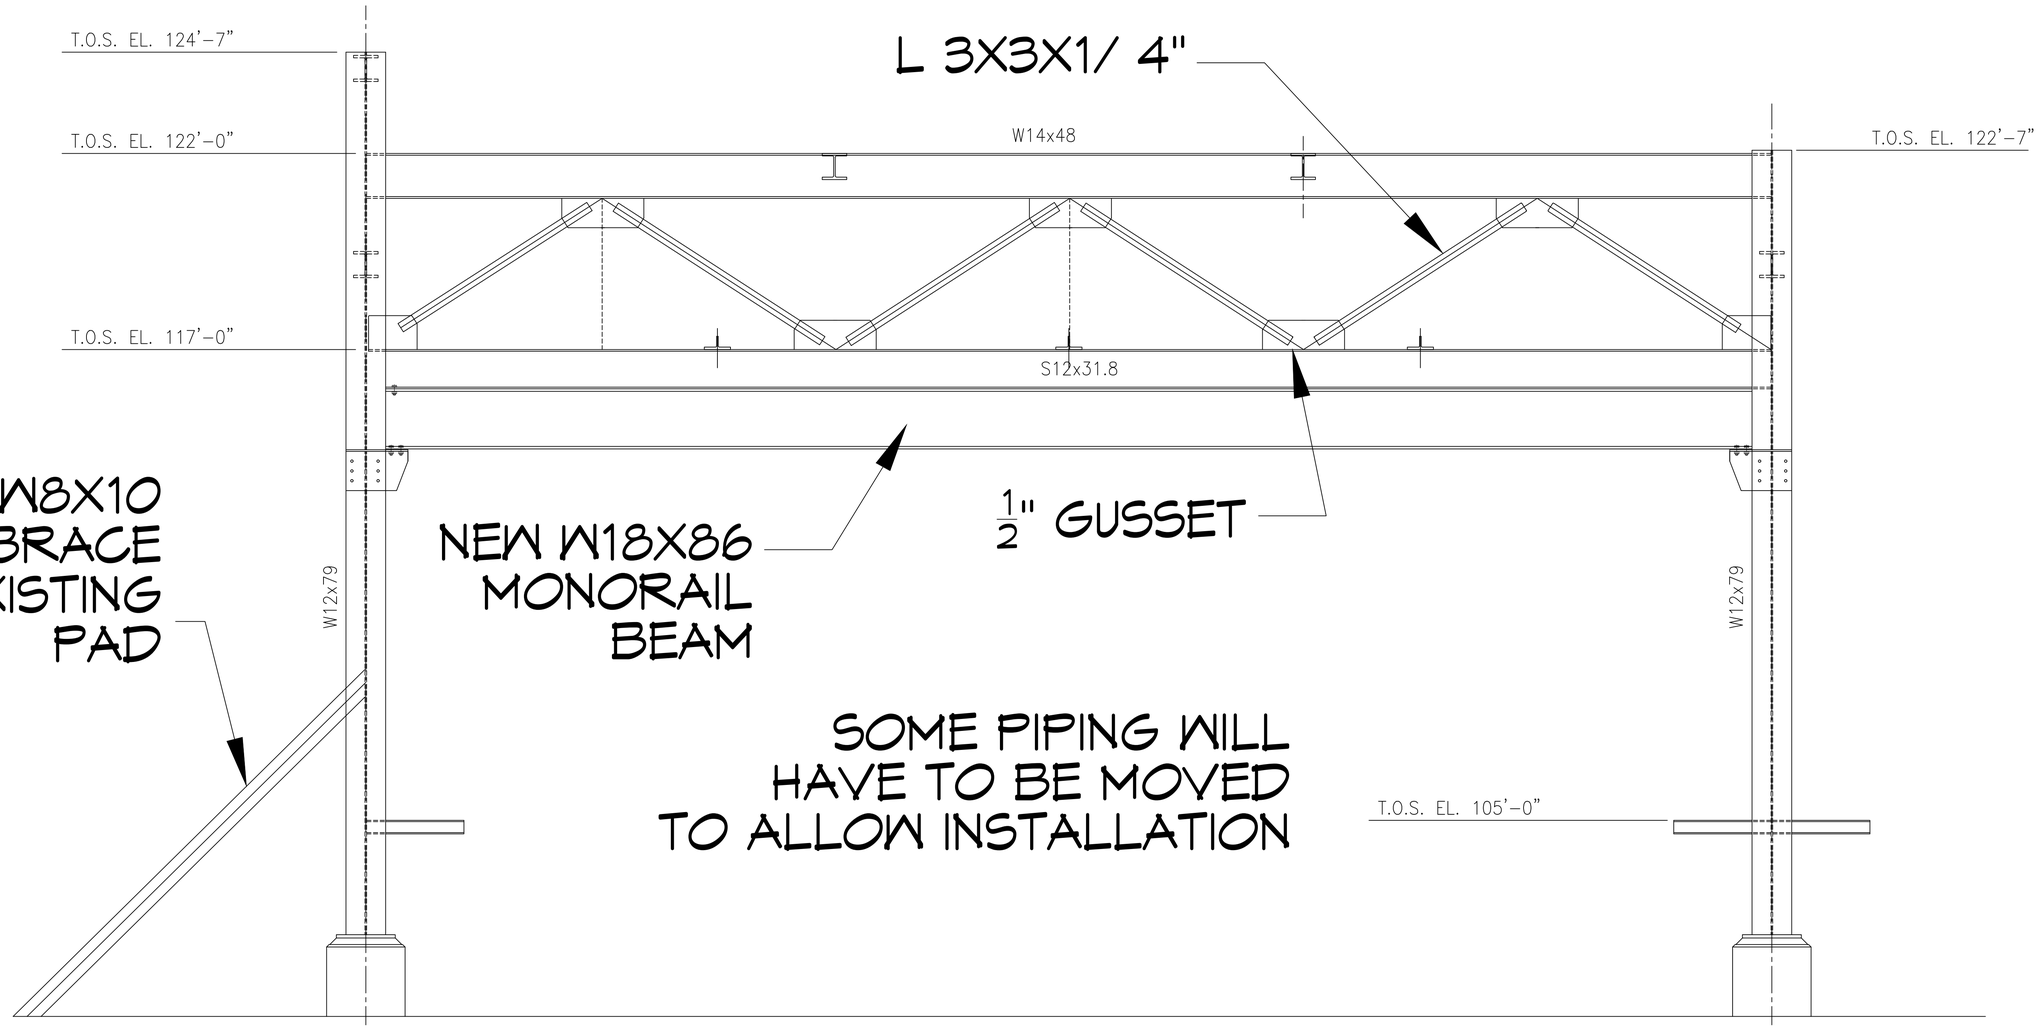

LATERAL PIPE
RACK BRACING

SCALE: N.T.S.

TYPICAL BOTH SIDES

DAMMON ENGINEERING, INC.
www.dammonengineering.com
info@dammonengineering.com
Fax: 985.641.5950
554 Old Spanish Trail
Slidell, LA 70458
PH: 985.649.5832

REVISIONS

#	DESCRIPTION	DATE

SEAL:

CRANE SUPPORT
STOLTHAVEN
NEW ORLEANS LLC
2444 ENGLISH TURN RD.
BRAITHWAITE, LA. 70040

JOB No: 2023
DATE: 03-10-2023
DRAWN BY: CKD
CHECKED BY: BAK

THIS DRAWING IS PROPERTY OF DAMMON ENGINEERING, INC. REPRODUCTION OR USE FOR OTHER THAN THE PROJECT FOR WHICH IT WAS PREPARED IS PROHIBITED WITHOUT WRITTEN CONSENT OF DAMMON ENGINEERING, INC. THIS DRAWING IS PROPRIETARY TO DAMMON ENGINEERING, INC. AND MUST BE RETURNED ON REQUEST.

SHEET TITLE:
LATERAL PIPE
RACK BRACING

DRAWING NUMBER:
S102

SHEET No: 2 of 4