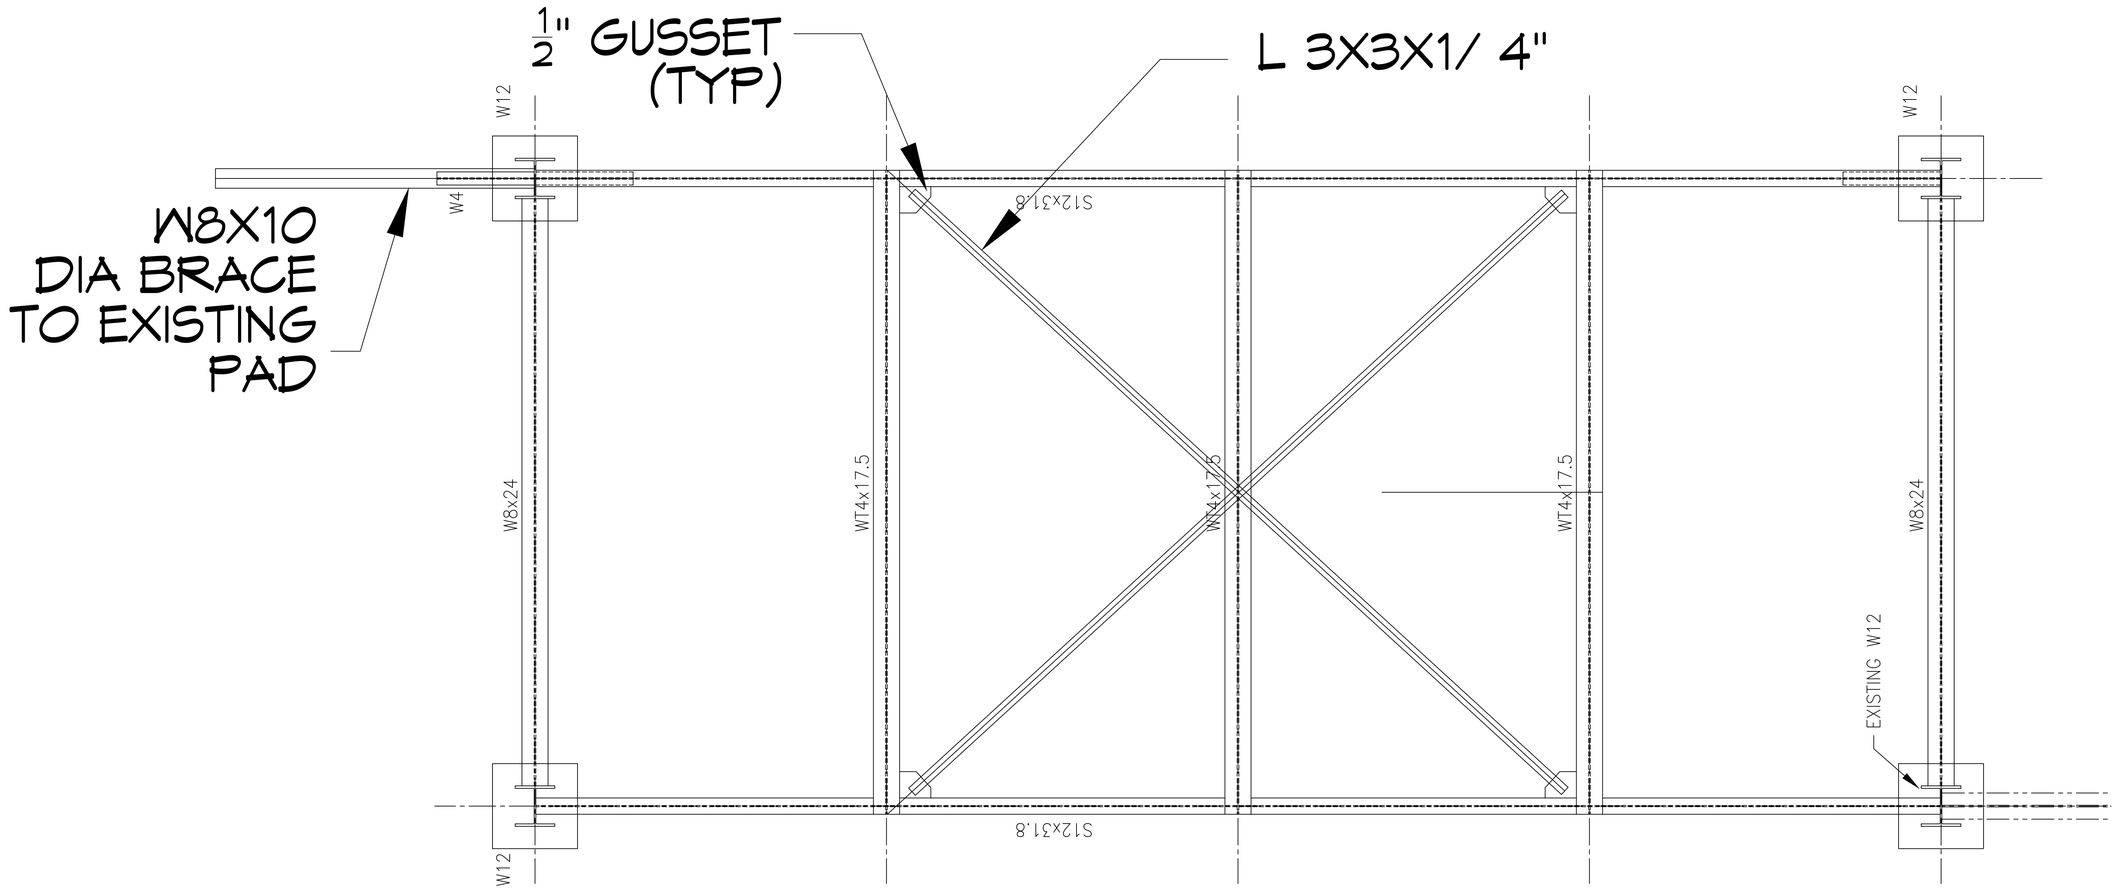

TOP DIAGONAL BRACING

SCALE: N.T.S.

DAMMON ENGINEERING, INC.
www.dammonengineering.com
info@dammonengineering.com
Fax: 985.641.5950
554 Old Spanish Trail
Slidell, LA 70458
PH: 985.649.5832

#	DESCRIPTION	DATE

REVISIONS

SEAL:

CRANE SUPPORT

STOLTHAVEN NEW ORLEANS LLC

2444 ENGLISH TURN RD.
BRAITHWAITE, LA. 70040

JOB No:	2023	DATE:	03-10-2023
DRAWN BY:	CKD	CHECKED BY:	BAM

THIS DRAWING IS AN INSTRUMENT OF SERVICE, REMAINS THE PROPERTY OF DAMMON ENGINEERING, INC. AND MUST REMAIN THE PROPERTY OF DAMMON ENGINEERING, INC. THIS DRAWING MUST NOT BE REPRODUCED, PUBLISHED OR USED FOR ANY PURPOSE OTHER THAN FOR THE PROJECT FOR WHICH IT WAS PREPARED WITHOUT WRITTEN CONSENT OF DAMMON ENGINEERING, INC. ALL RIGHTS RESERVED.

SHEET TITLE:
TOP DIAGONAL BRACING

DRAWING NUMBER:

S104

SHEET No: 4 of 4