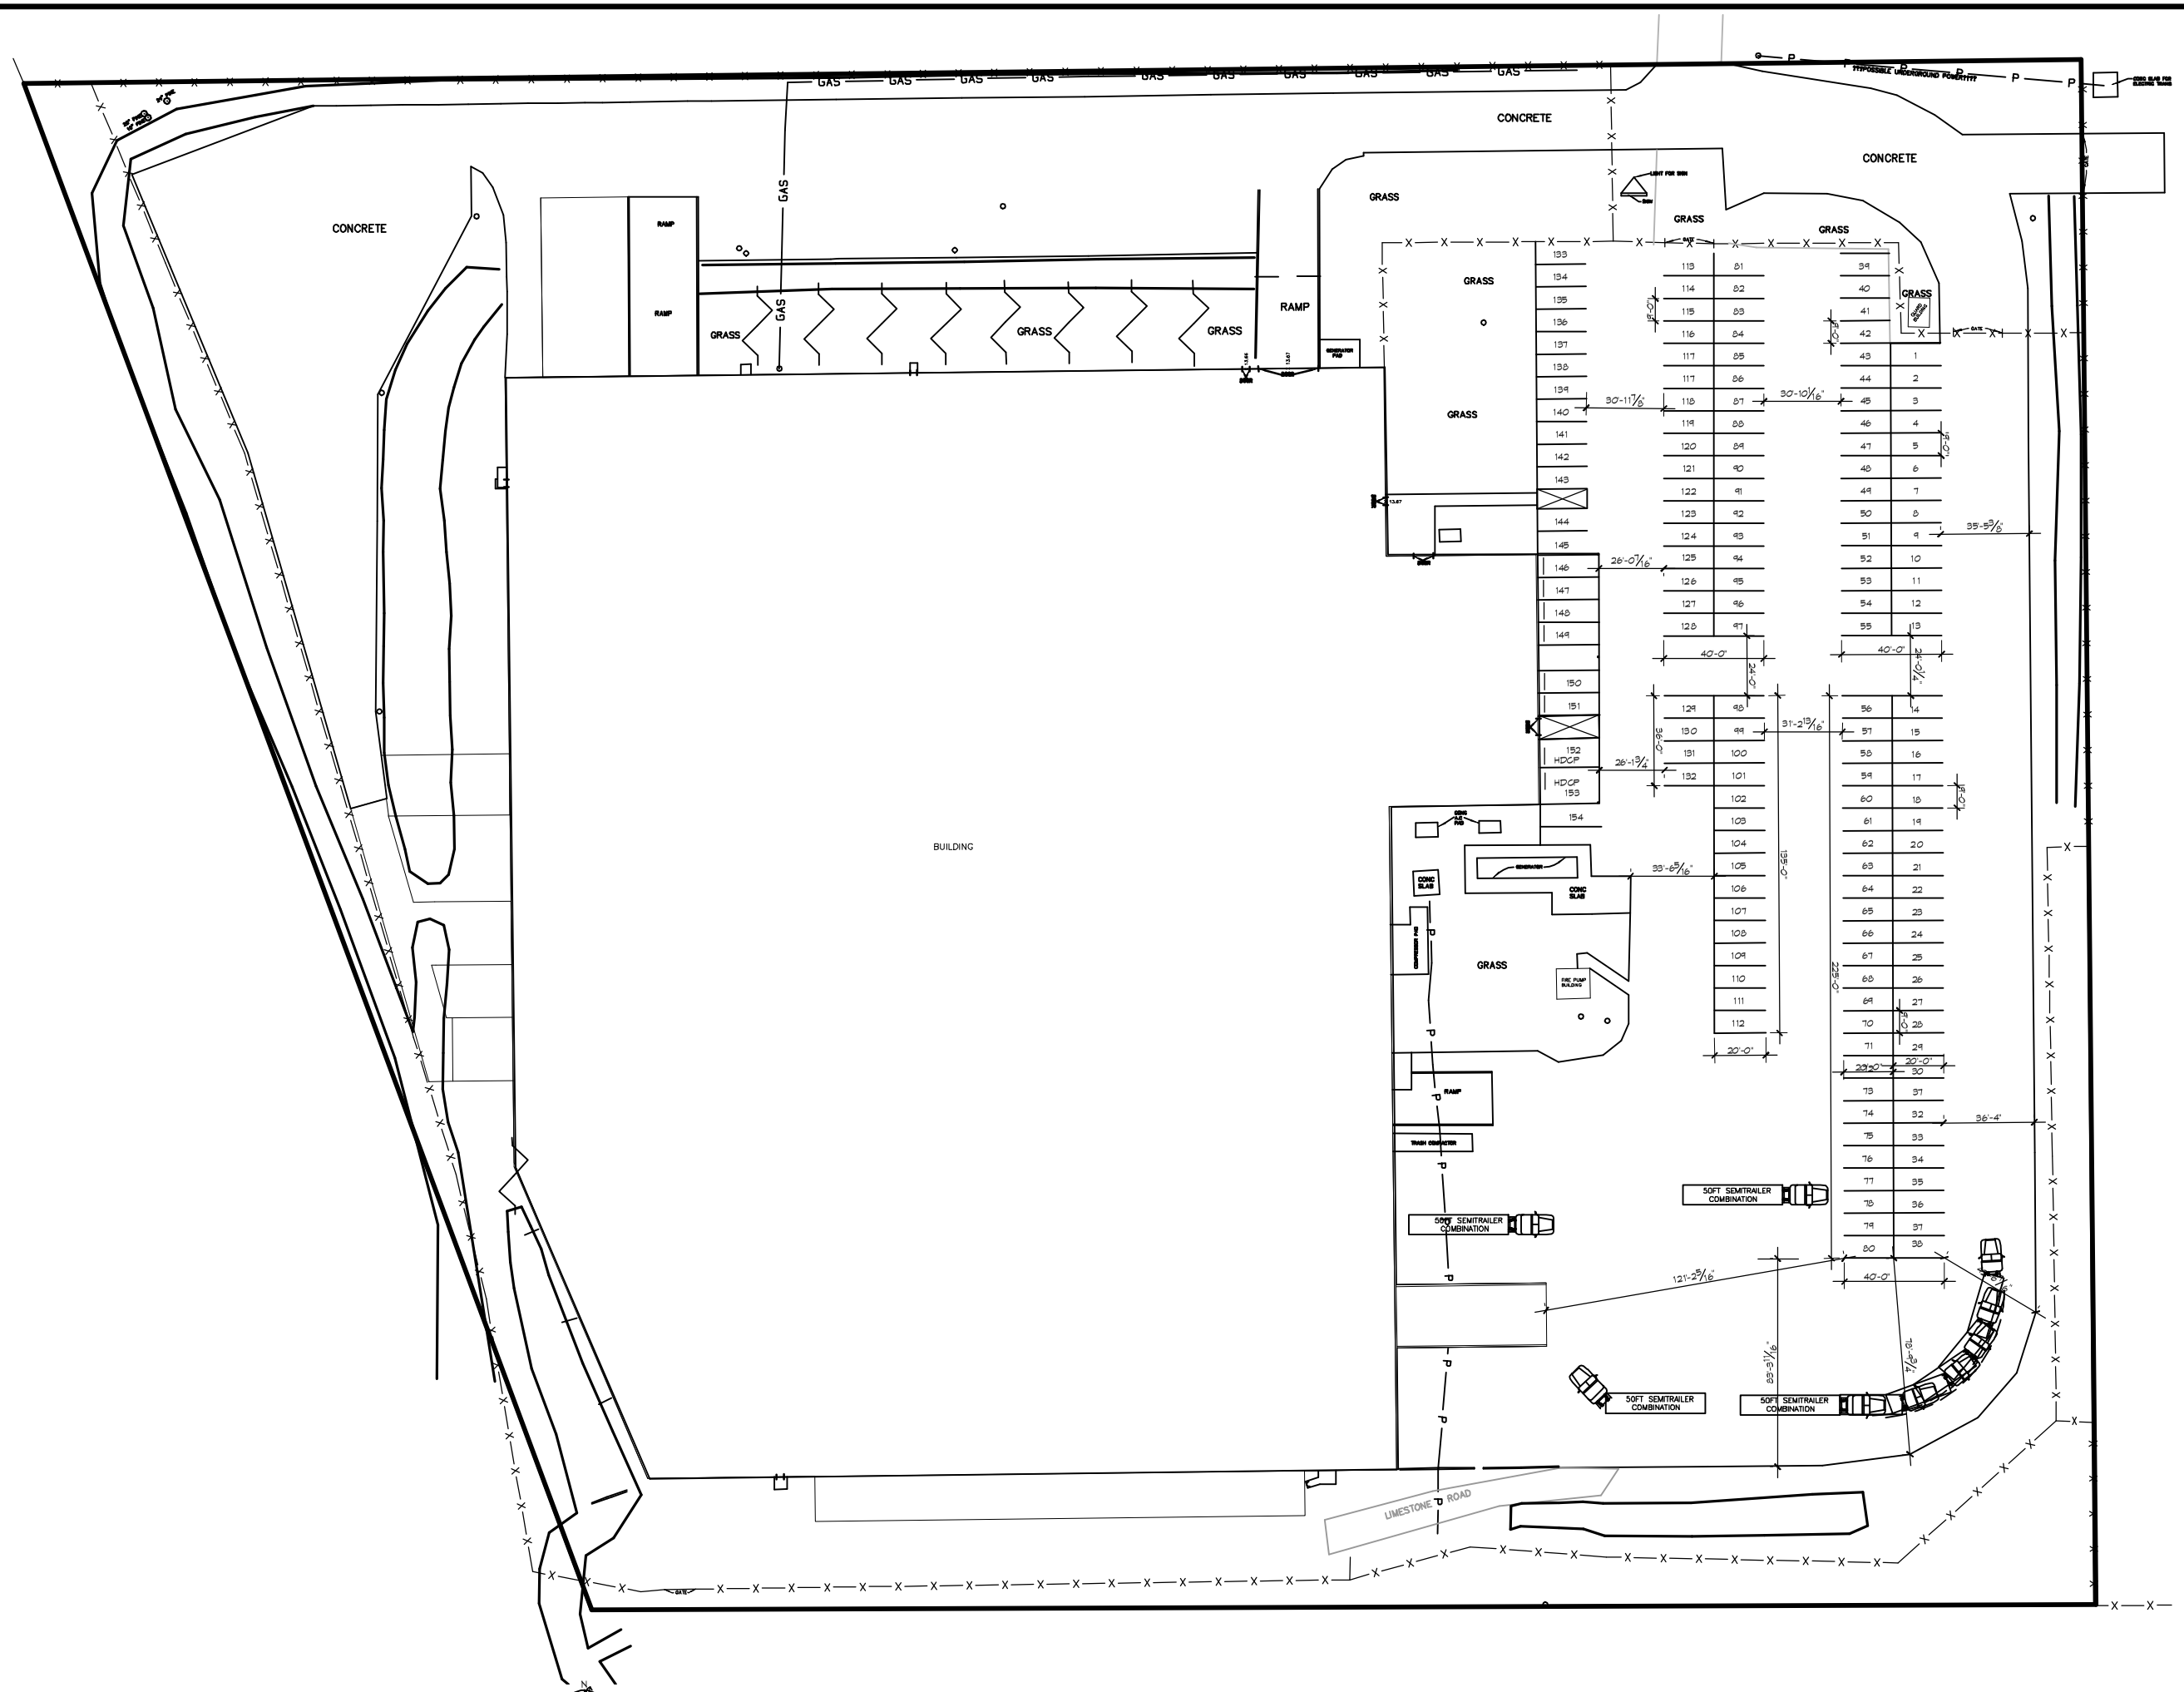

1 PARKING LOT LAYOUT
SCALE: 1" = 30'

DAMMON ENGINEERING, INC.
Architects & Engineers

www.dammonengineering.com
dammoneng@bellsouth.net
PH: 985.649.5832
F: 985.641.9950
Chief Engineer: Brian Mistich, PE
Chief Architect: Kevin J. Kinchen, NCARB
554 Old Spanish Trail
Slidell, LA 70458

#	DESCRIPTION	DATE

REVISIONS

SEAL:

PARKING LOT LAYOUT:
TEXTRON
Marine & Land Systems
252 STONE ROAD
SLIDELL, LOUISIANA

JOB No: XXXX
DATE: 11.27.2018
DRAWN BY: CKD
CHECKED BY: CKD

THIS DRAWING IS AN INSTRUMENT OF SERVICE AND IS THE PROPERTY OF DAMMON ENGINEERING, INC. REPRODUCTION OF THIS DRAWING IN WHOLE OR IN PART WITHOUT WRITTEN PERMISSION OF DAMMON ENGINEERING, INC. IS PROHIBITED. ALL DRAWINGS, SPECIFICATIONS, PLANS, REPORTS, DOCUMENTS OR ELECTRONIC FILES PREPARED BY DAMMON ENGINEERING, INC. ARE INTENDED FOR THE USE ON THE PROJECT FOR WHICH THEY WERE PREPARED AND ARE NOT TO BE USED ON ANY OTHER PROJECT OR EXTENSION OF THIS PROJECT EXCEPT BY AGREEMENT IN WRITING BY DAMMON ENGINEERING. © Copyright 2018, Dammon Engineering & Architectural Consultants

SHEET TITLE:
PARKING LOT LAYOUT

DRAWING NUMBER:
C1

SHEET No: 1 of 1