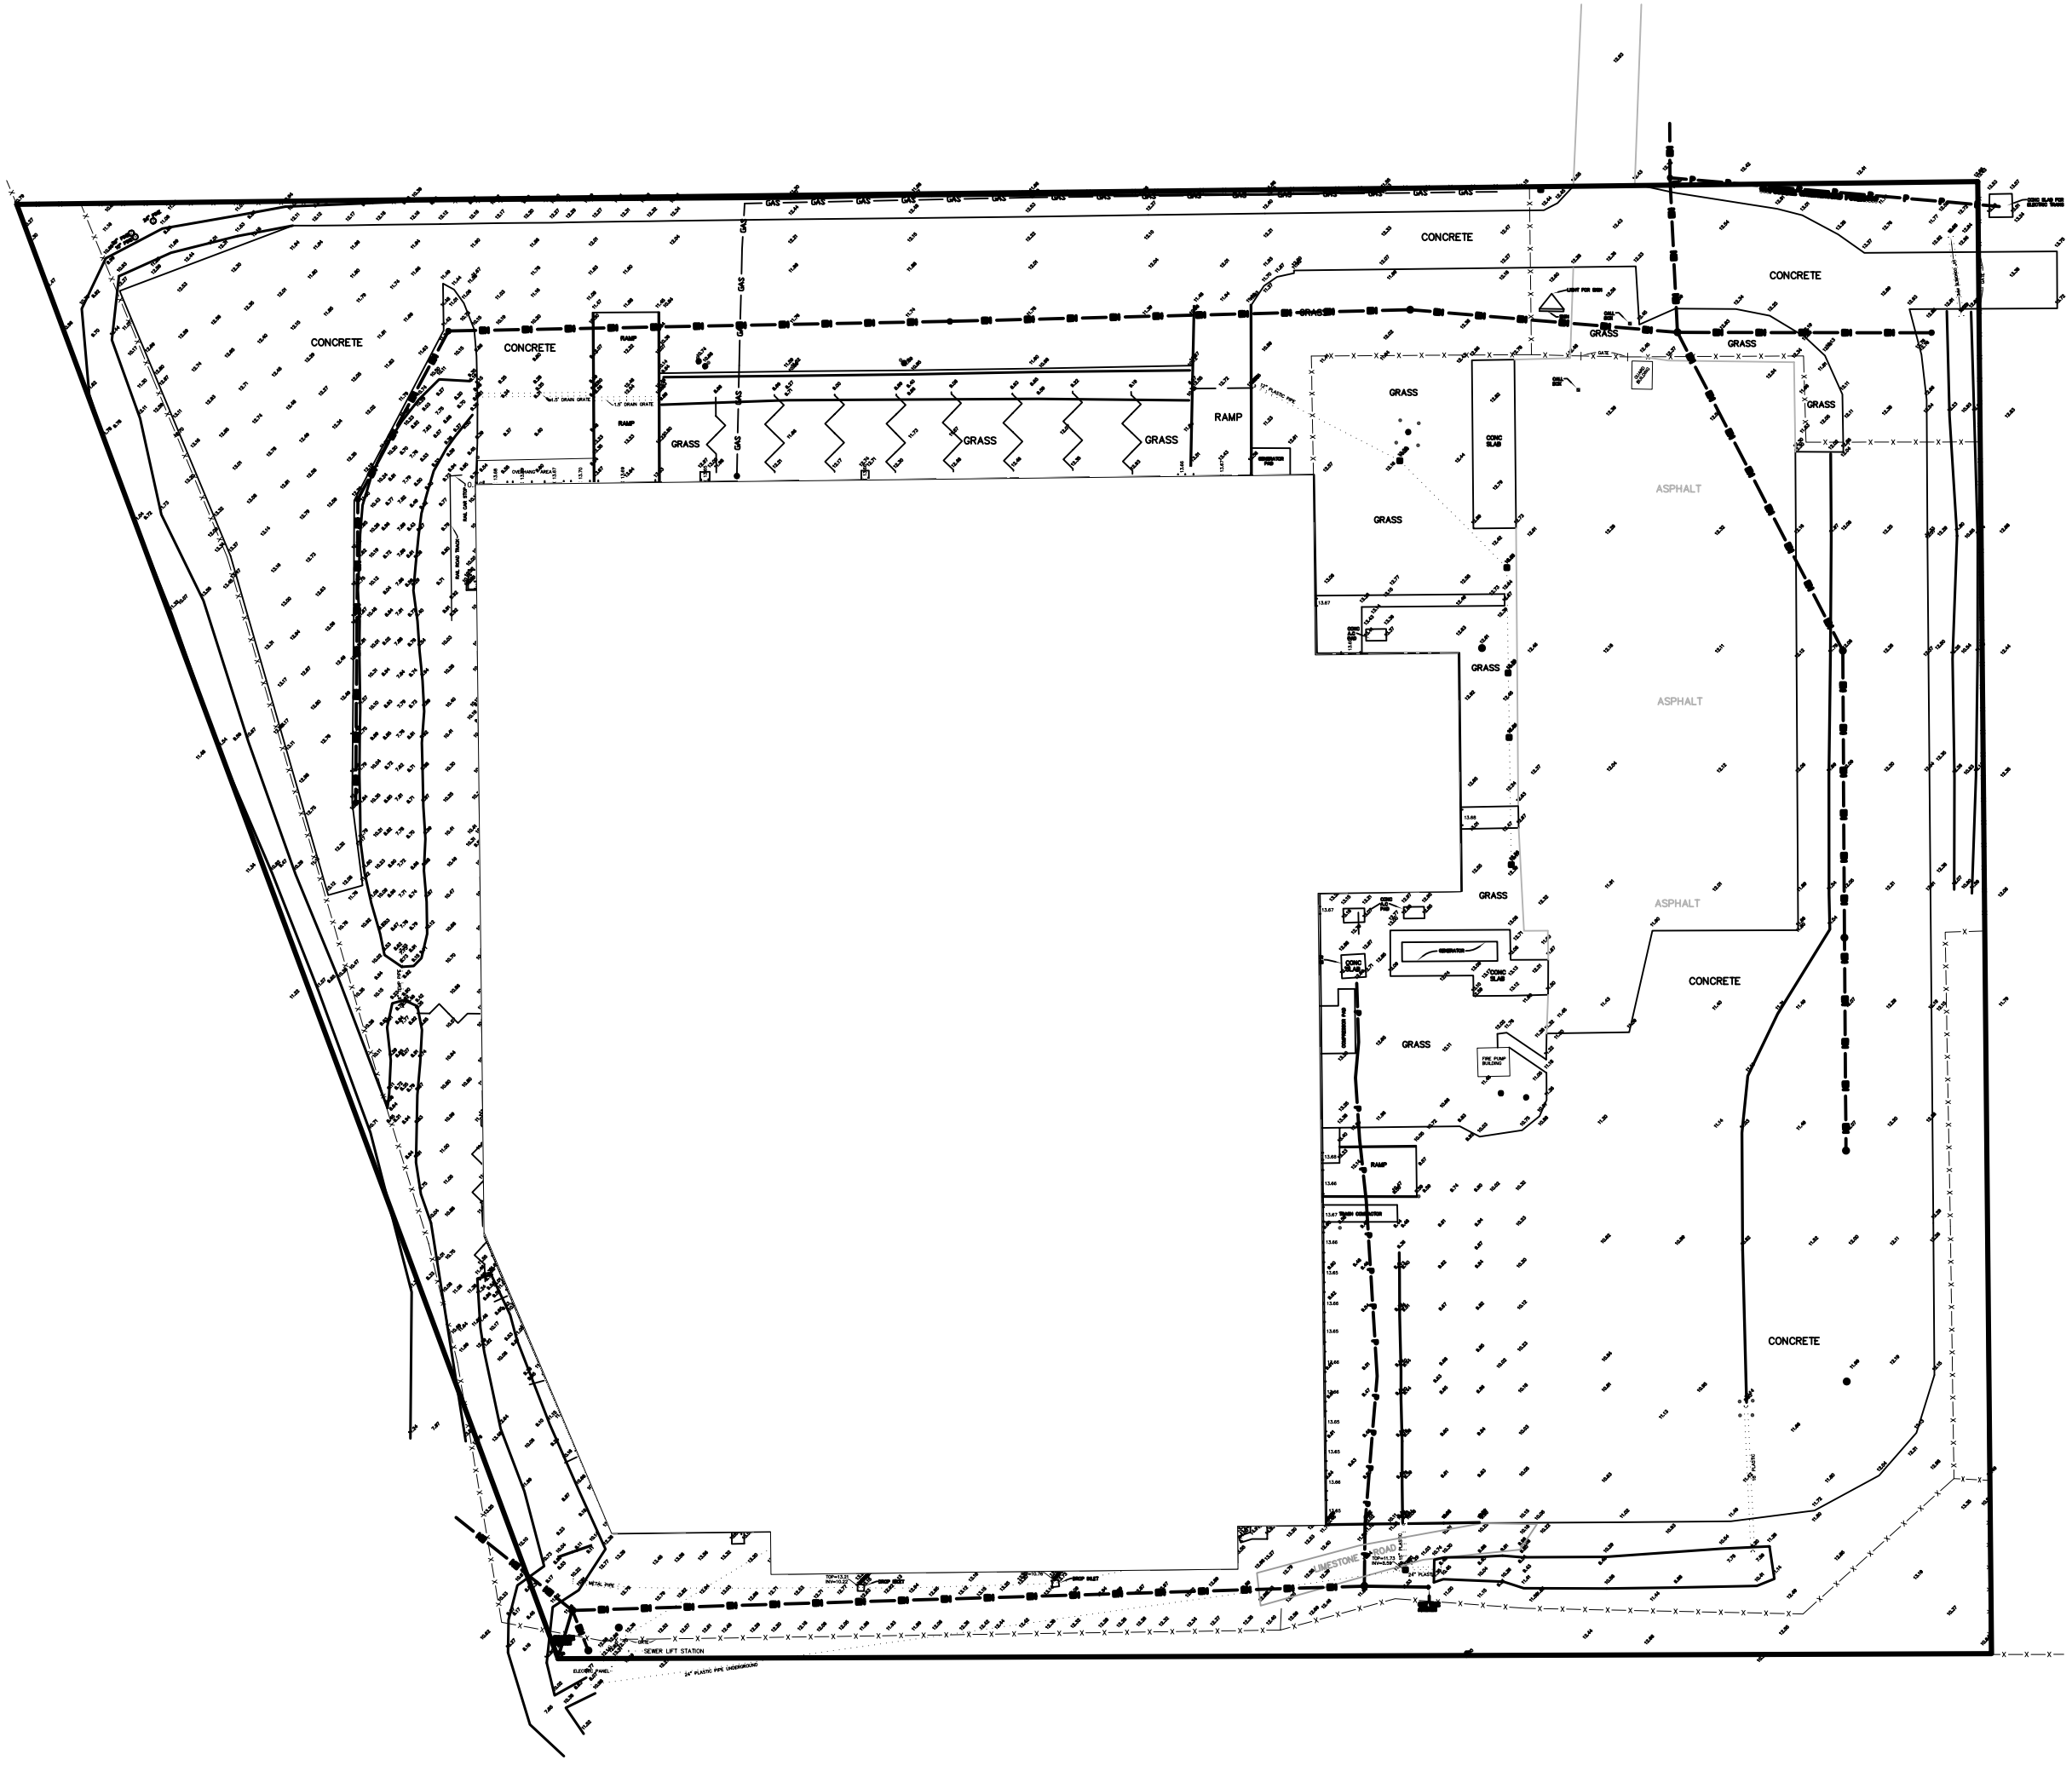

DRIN = ROOF DRAIN
DRIN INV = ROOF DRAIN PIPE INVERT
DG = DRAIN GRATE
NLSG = NATURAL GROUND ON SLOPE
TOE = TOE OF SLOPE
CONC SWALE = TOP OF CONCRETE SWALE
TOPC = TOP OF CONCRETE CURB
CLA = CENTERLINE OF ASPHALT
EOA = EDGE OF ASPHALT
INV = INVERT
DITCH = CENTERLINE OF DITCH
NG = NATURAL GROUND
CONC = CONCRETE
= TELEPHONE BOX
= POWER POLE
= LIGHT POLE
= FIRE HYDRANT
= GAS METER
= WATER VALVE
= BOLLARD
= SEWER MANHOLE
= GAS METER
= TREE

NOTES:

1. THIS PROPERTY IS LOCATED IN FLOOD ZONE AE, PER F.E.M.A. MAP NO. 220204 0005, DATED APRIL 21, 1999, WITH A BASE FLOOD ELEVATION OF 14.0 FEET M.S.L.

2. REFERENCE BEANCHMARK IS A HEIGHT MODERNIZATION SURVEY STATION.
REFERENCE BENCHMARK: 52 V 075 RESET
REFERENCE BENCHMARK ELEVATION 10.47 FEET M.S.L.
REFERENCE BENCHMARK DATUM: NAVD 1988.

John G. Cummings & Associates
PROFESSIONAL LAND SURVEYORS
503 N. JEFFERSON AVE. COVINGTON, LOUISIANA 70433 (985) 892-1549

PLAT PREPARED FOR: Dammon Engineering

SHOWING A SURVEY OF: TOPOGRAPGIC SURVEY OF THE TEXTRON MARINE SITE LOCATED IN SECTION 34, TOWNSHIP 8 SOUTH, RANGE 14 EAST, ST. TAMMANY PARISH, LOUISIANA.

SCALE:	DATE:	JOB NO.	REVISED:
1" = 20'	10-14-2013	13262	10-15-2013 10-25-2013