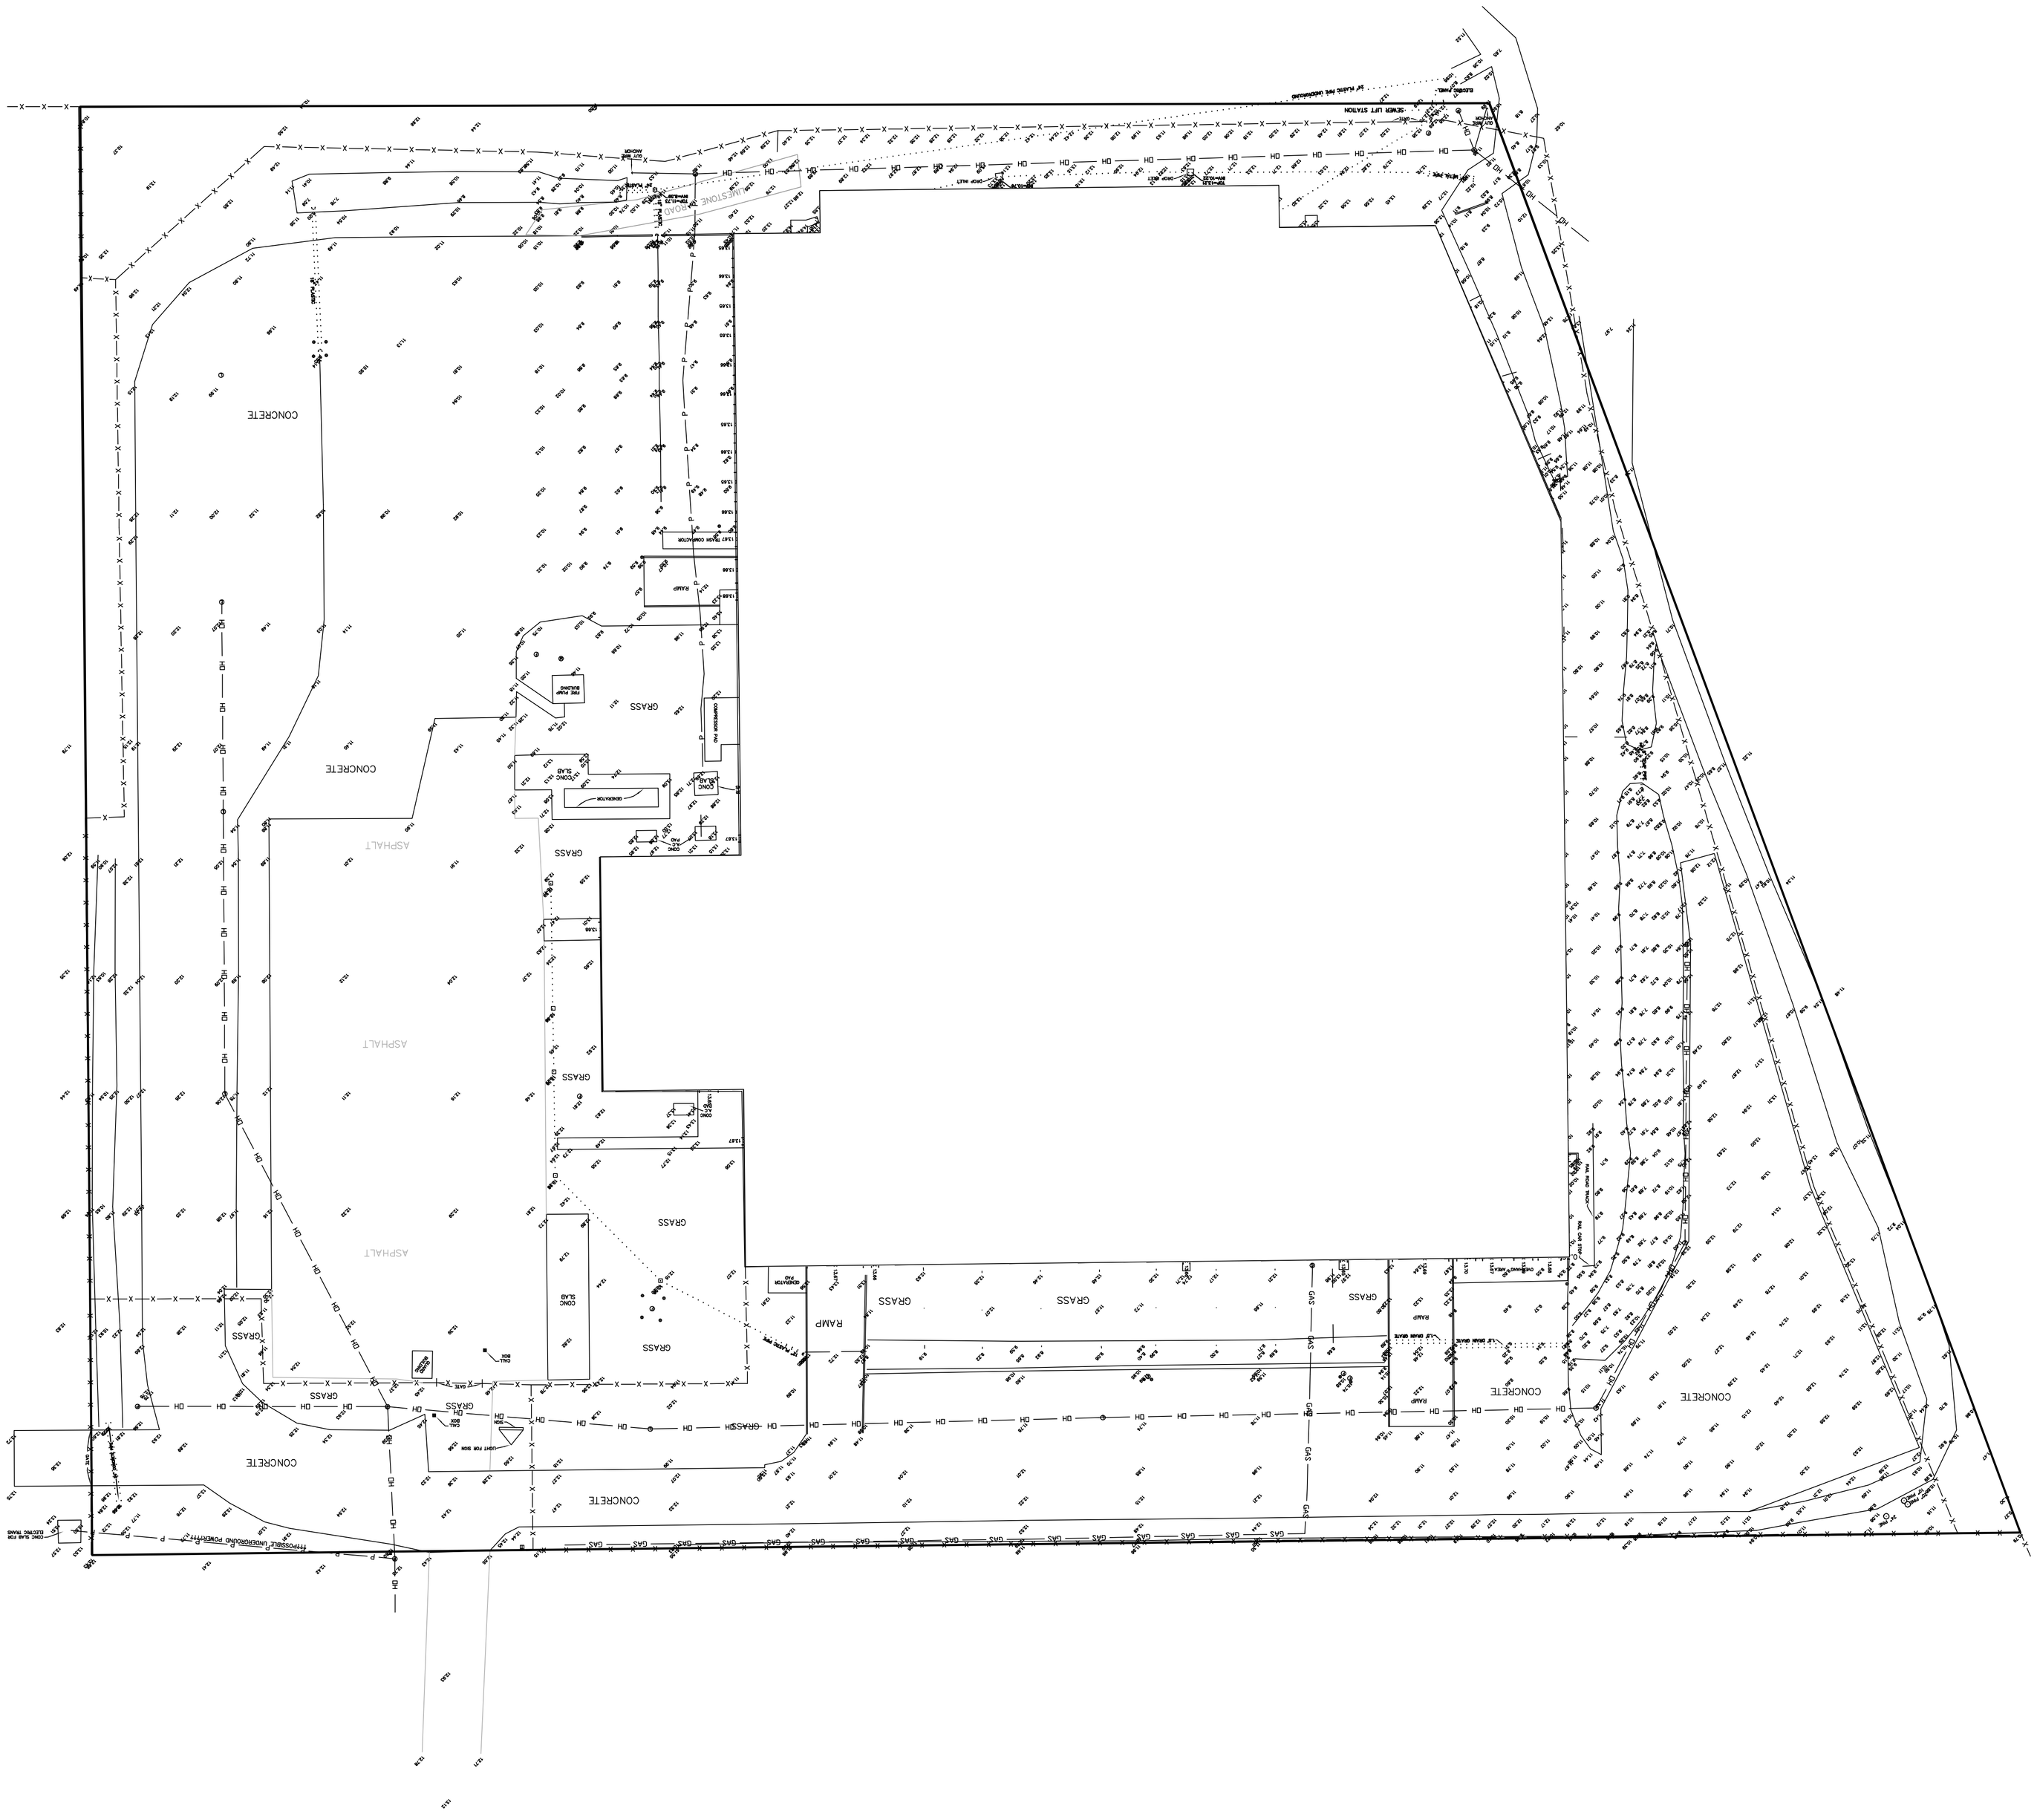

John G. Cummings & Associates
PROFESSIONAL LAND SURVEYORS
303 N. JEFFERSON AVE. COVINGTON, LOUISIANA 70433 (985) 892-1549

PLAT PREPARED FOR: Dormon Engineering

SHOWING A SURVEY ON TOPOGRAPHIC SURVEY OF THE TEXTRON MARINE SITE LOCATED IN SECTION 34, TOWNSHIP 8 SOUTH, RANGE 14 EAST, ST. TAMMANY PARISH, LOUISIANA.

SCALE	DATE	JOB NO.	REVISED
1" = 20'	10-14-2013	13262	10-15-2013 10-25-2013

NOTES:
1. THIS PROPERTY IS LOCATED IN FLOOD ZONE AE PER F.E.M.A. MAP NO. 220204 0005, DATED APRIL 21, 1999. WITH A BASE FLOOD ELEVATION OF 14.0 FEET M.S.L.
2. REFERENCE BENCHMARK IS A HIGHT MODIFICATION SURVEY STATION, REFERENCE BENCHMARK ELEVATION 10.47 FEET M.S.L. REFERENCE BENCHMARK: AZ V 075 RESET

DRN = ROOF DRAIN
DMH = ROOF DRAIN
DMH = DRAIN GRATE
SMH = SANITARY MANHOLE
SCO = SANITARY CLEANOUT
TSC = TOP OF SLOPE
BSC = TOP OF SLOPE
CONC = CONCRETE SWALE
DLA = EDGE OF ASPHALT
DLA = CENTERLINE OF ASPHALT
CLA = CENTERLINE OF ASPHALT
CLD = CENTERLINE OF DITCH
NG = NATURAL GROUND
CONC = CONCRETE
TP = TELEPHONE BOX
OHP = OVERHEAD POWER
LP = LIGHT POLE
FH = FIRE HYDRANT
WV = WATER VALVE
WM = WATER METER
WELL = WATER WELL
BOLLARD = BOLLARD
SEWER MANHOLE = SEWER MANHOLE
TREE = TREE