**BUYER'S RESPONSIBILITY**
- Pool area to be fenced per local code.
- Gates to be self-closing and self-latching.
- Wet down gunite twice daily for seven days.

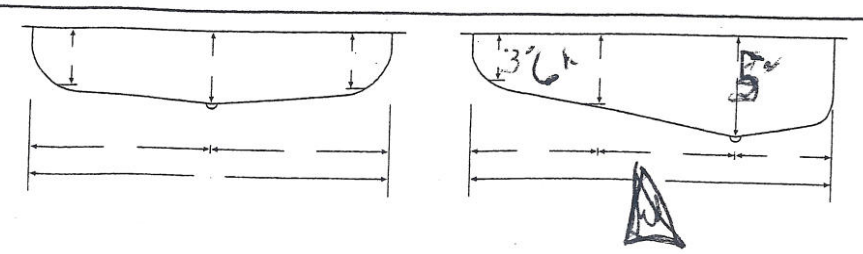


**Blue Haven Office:**

NEW ORLEANS
write or stamp corporate name

BHNM 8.12
BLUE HAVEN POOLS & SPAS since 1954 World's Largest!

MASTER

LAYOUT

ELECTRIC by Owner
DECK by Owner

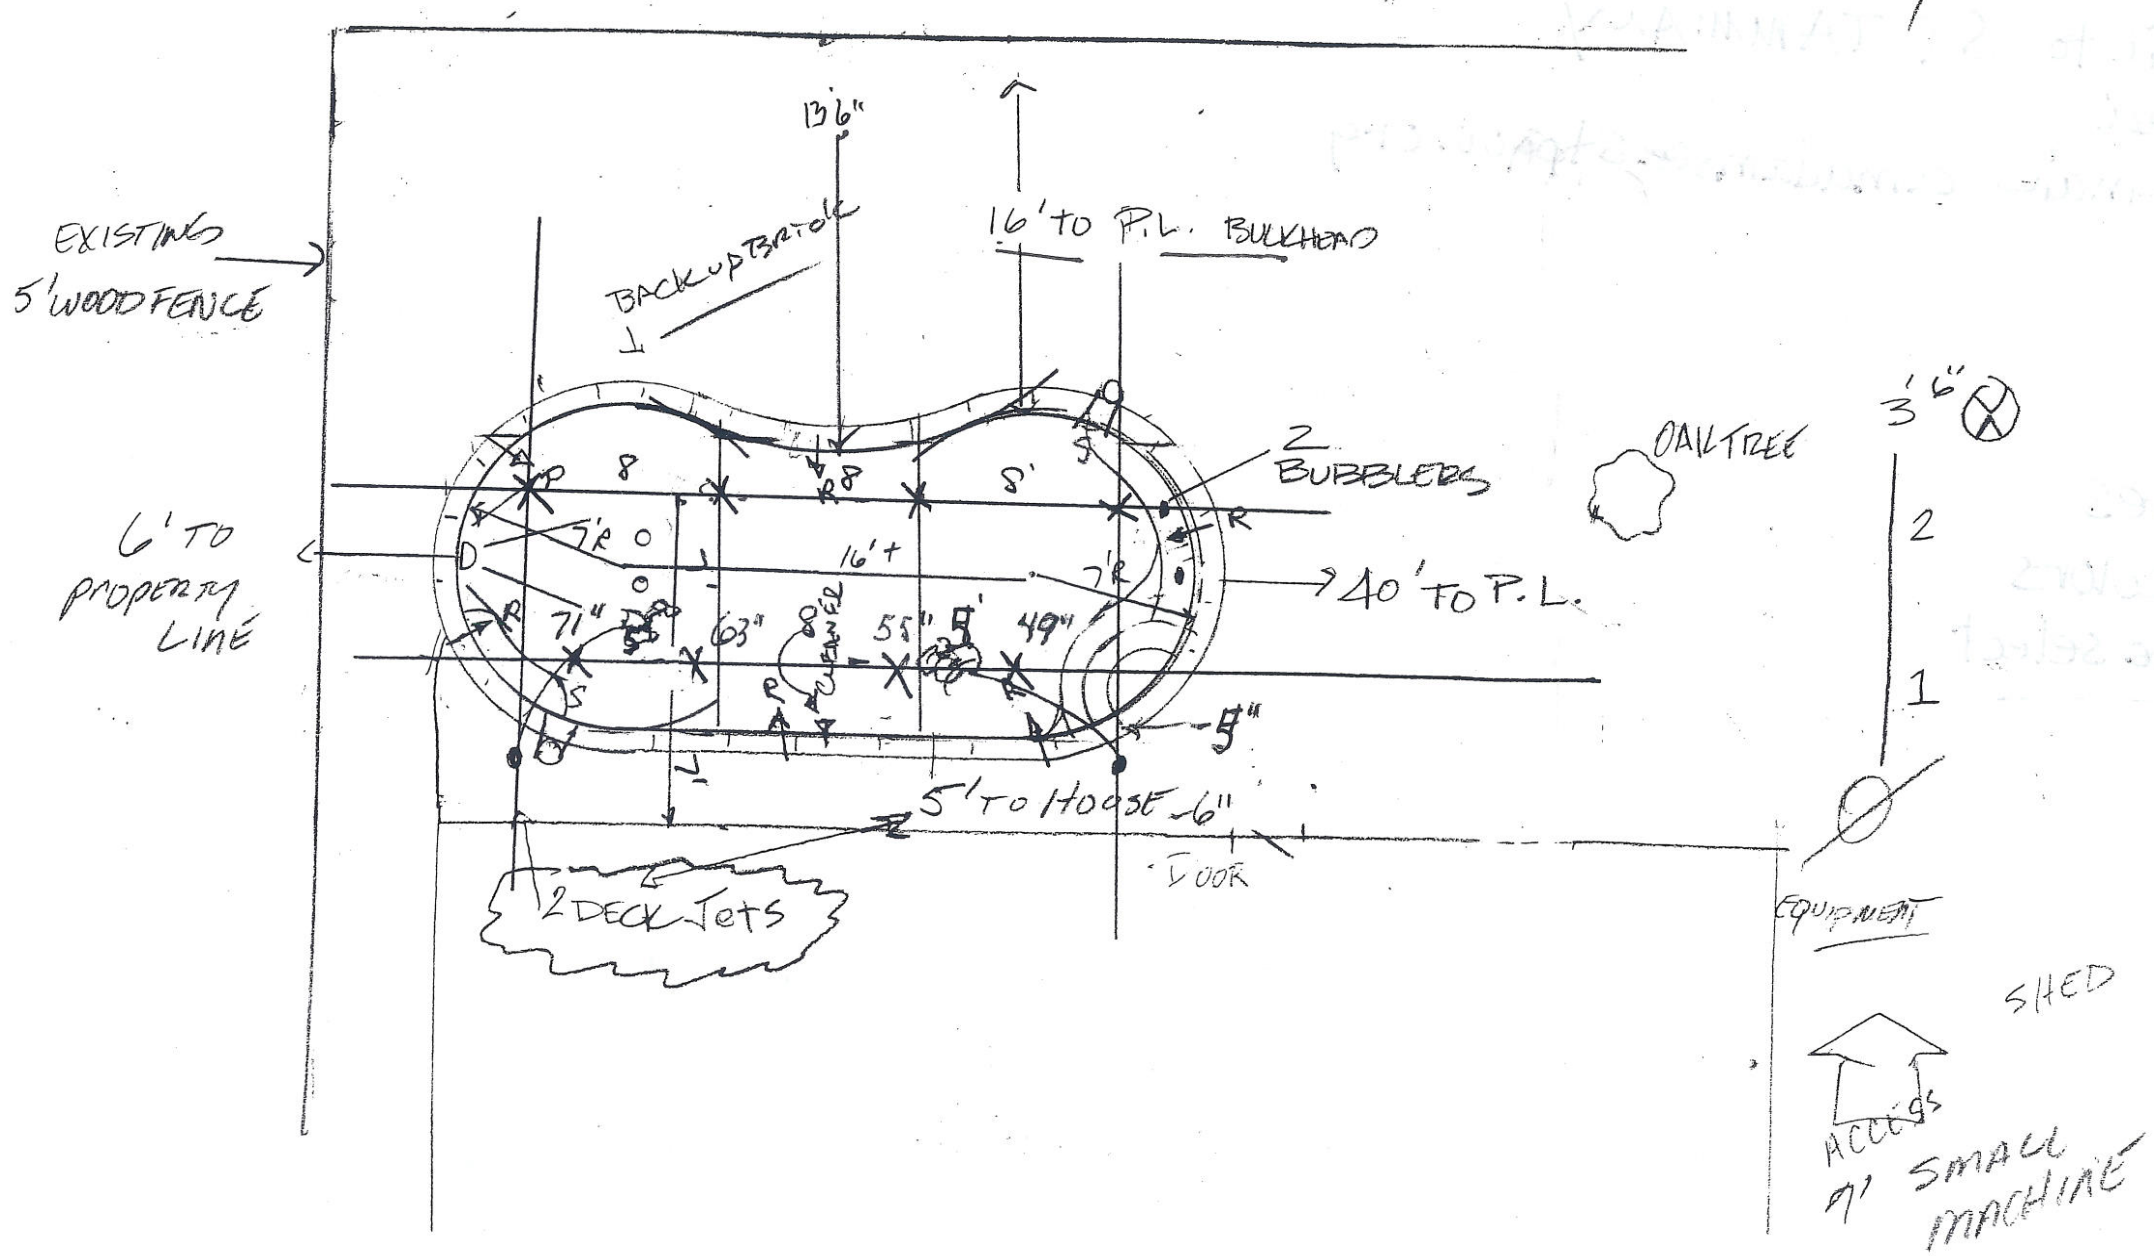


**GENERAL POOL SPECIFICATIONS**
MAX LENGTH 30
MAX WIDTH 14
DEPTHS
SUR AREA 380 PERIMETER 75'
CAPACITY _____ GALLONS
TURNOVER RATE _____ HOURS

**EXCAVATION**
ACCESS: FRONT REAR (SIDE)
EQUIPMENT: (BOBCAT) TRACK HOE
REMOVE DIRT
REMOVE STUMP(S) NO
REMOVE FENCE NO
REPLACE FENCE NO
REMOVE CONCRETE NO
SAWCUT CONCRETE NO
OTHER NO

**PLUMBING**
FILTER RUN FTG 55'
RETURN LINES 6 SKIMMER 2
P-TRAP NO B/WASH LINE NO
WATERFALL FOOTAGE 50'
SPRAYHEAD FOOTAGE 50'
GAS LINE NO FTG —
DRILL DRIVE NO
OTHER NO

**ELECTRICAL RUN**
RUN BY OWNER FTG

**GUNITE FEATURES & BOND BEAM**
LOVE SEAT 4' X 18"
SWIM OUT — ' '
TANNING LEDGE —
OTHER NO
6" RBB FTG —
12" RBB FTG —
18" RBB FTG —
24" RBB FTG —
FASCIA

**COPING**
TYPE 9" BULLNOSE
COLOR TBD
SPA DAM —

**TILE**
6" WATERLINE 6" WATERLINE
ACCENT TILE NO

TEMPLATE #

**DECK**
TYPE by OWNER
FOOTAGE
COLOR
RISERS
FOOTINGS
MASTIC
DRAIN PIPE
DRAIN HEADS
OTHER

**EQUIPMENT**
FILTER TYPE CART SIZE 450
PUMP HP 1.5 (2SP) 1SP VSP
SMARTCONTROL D4
SMARTPURE OZONATOR YES (NO)
SMARTPURE SALT SANITIZER (YES) NO
IN-LINE CHLORINATOR YES (NO)
SMARTPURE MINERAL CART YES (NO)
500 WATT LIGHT _____ YES (NO)
SMARTLIGHT F/O _____ YES (NO)
SMARTLIGHT LED ONE (YES) NO
SMARTFLOW JETS # 6 (YES) NO
SMARTVAC V110 (YES) NO
HEATER BTU NO NAT PRO
OTHER NO

**ACCESSORIES & FEATURES**
DIVING BOARD —
SLIDE —
COVER —
WATER FEATURES 2 DECK JETS
2 BUBBLERS

**SPA**
SIZE _____ INT _____ EXT _____
RAISED 6" 12" 18" 24"
ELEVATED 6" 12" 18" 24"
FASCIA
PLUMBING RUN
NUMBER OF JETS
SMARTCONTROL
BLOWER HP _____ YES NO
100 WATT LIGHT _____ YES NO
SMARTLIGHT LED _____ YES NO

| | | | |
|---|---|---|---|
| **INTERIOR FINISH** | SMARTBRITE QUARTZ | (YES) NO | COLOR TBD |
| | SMARTBRITE PEBBLE | YES (NO) | COLOR |
| | MARCITE | YES (NO) | COLOR |
| | OTHER | YES (NO) | COLOR |

**BUYER, PLEASE INITIAL & SIGN** — INITIALS
- Approved *above specifications.*
- Approved *equipment location.*
- Underground utilities including sprinklers, phone lines, cable TV, sewer, gas, and electric are responsibilities of homeowner.
- Understand that decking shown is for ***illustration purposes only*** and understand I am to receive _____ square feet of deck.

SIGNATURE _____ DATE 3-10-14

**PREPARED ESPECIALLY FOR:**
MARK & VALERIE HULSE
STREET 138 Pebble Beach Drive
CITY SLIDELL LA ZIP 70458
PHONE HM 504-427-0437 WK 504-451-6680
DESIGNER Duke ___ JOB # 26023
LOT ____ BLOCK ____ TRACT _____ MAPSCO _____