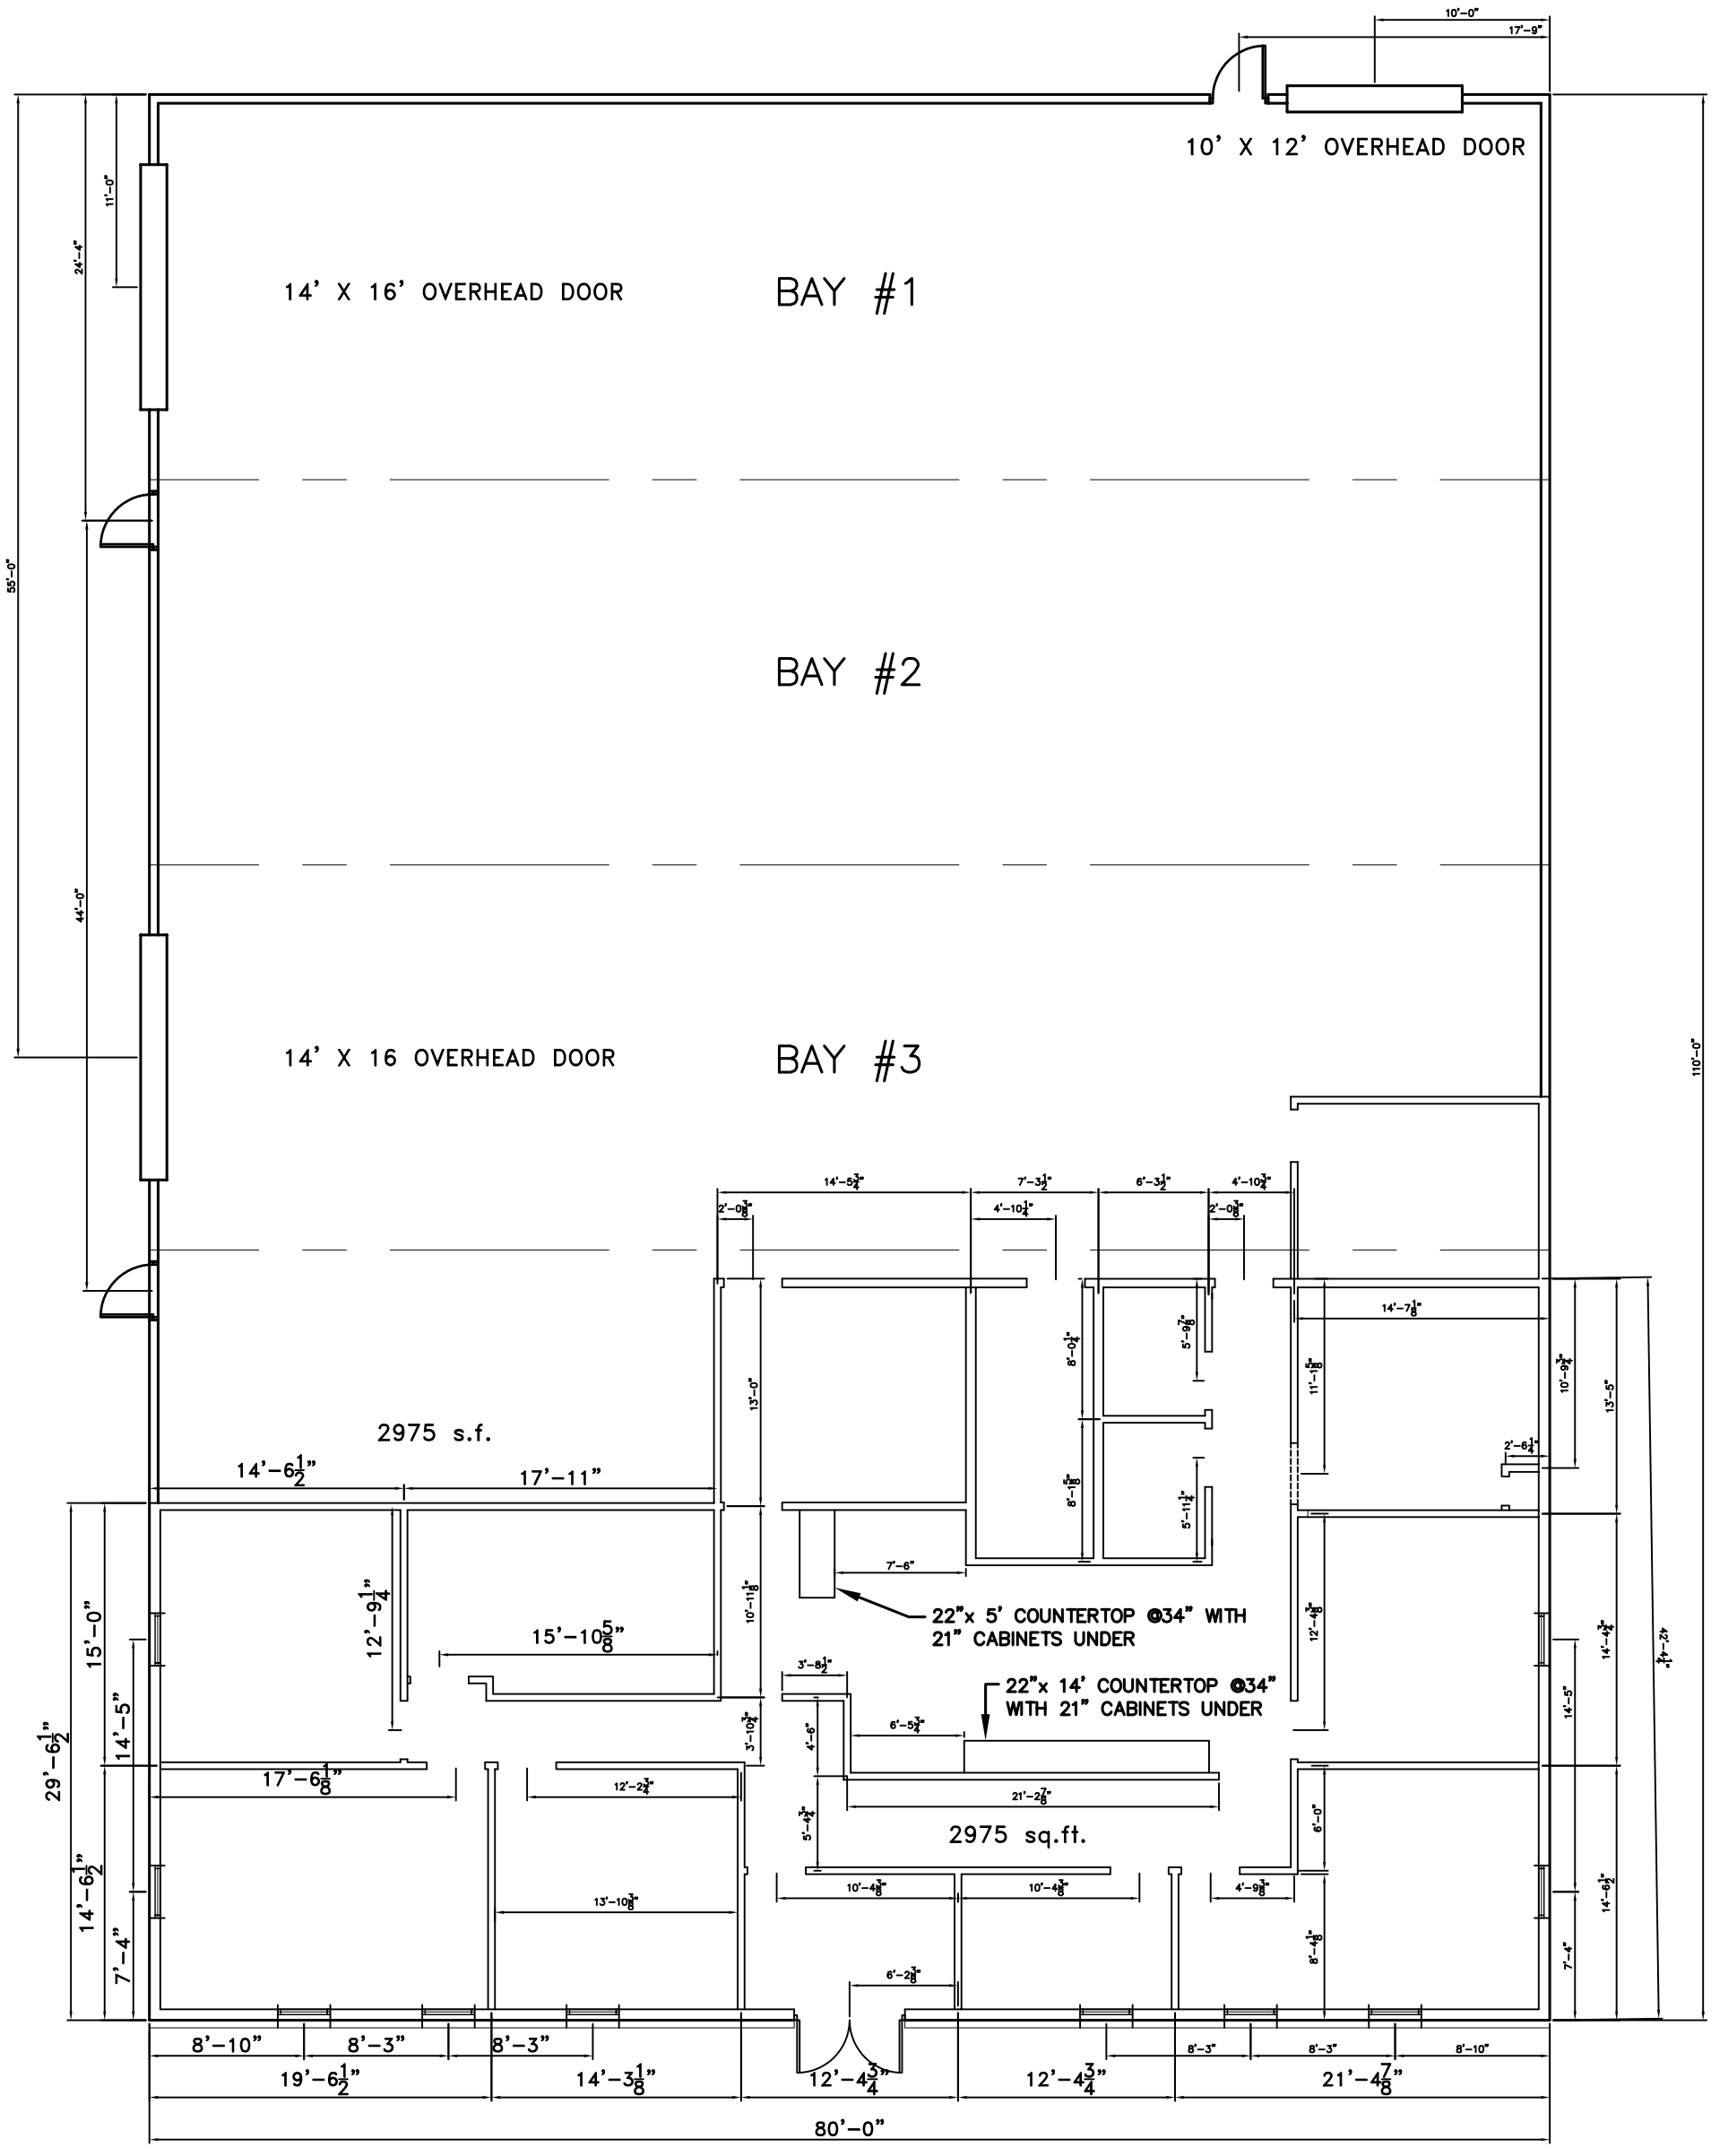
10' X 12' OVERHEAD DOOR
14' X 16' OVERHEAD DOOR
BAY #1
BAY #2
14' X 16 OVERHEAD DOOR
BAY #3
2975 s.f.
22"x 5' COUNTERTOP @34" WITH 21" CABINETS UNDER
22"x 14' COUNTERTOP @34" WITH 21" CABINETS UNDER
2975 sq.ft.
80'-0"

FLOOR PLAN