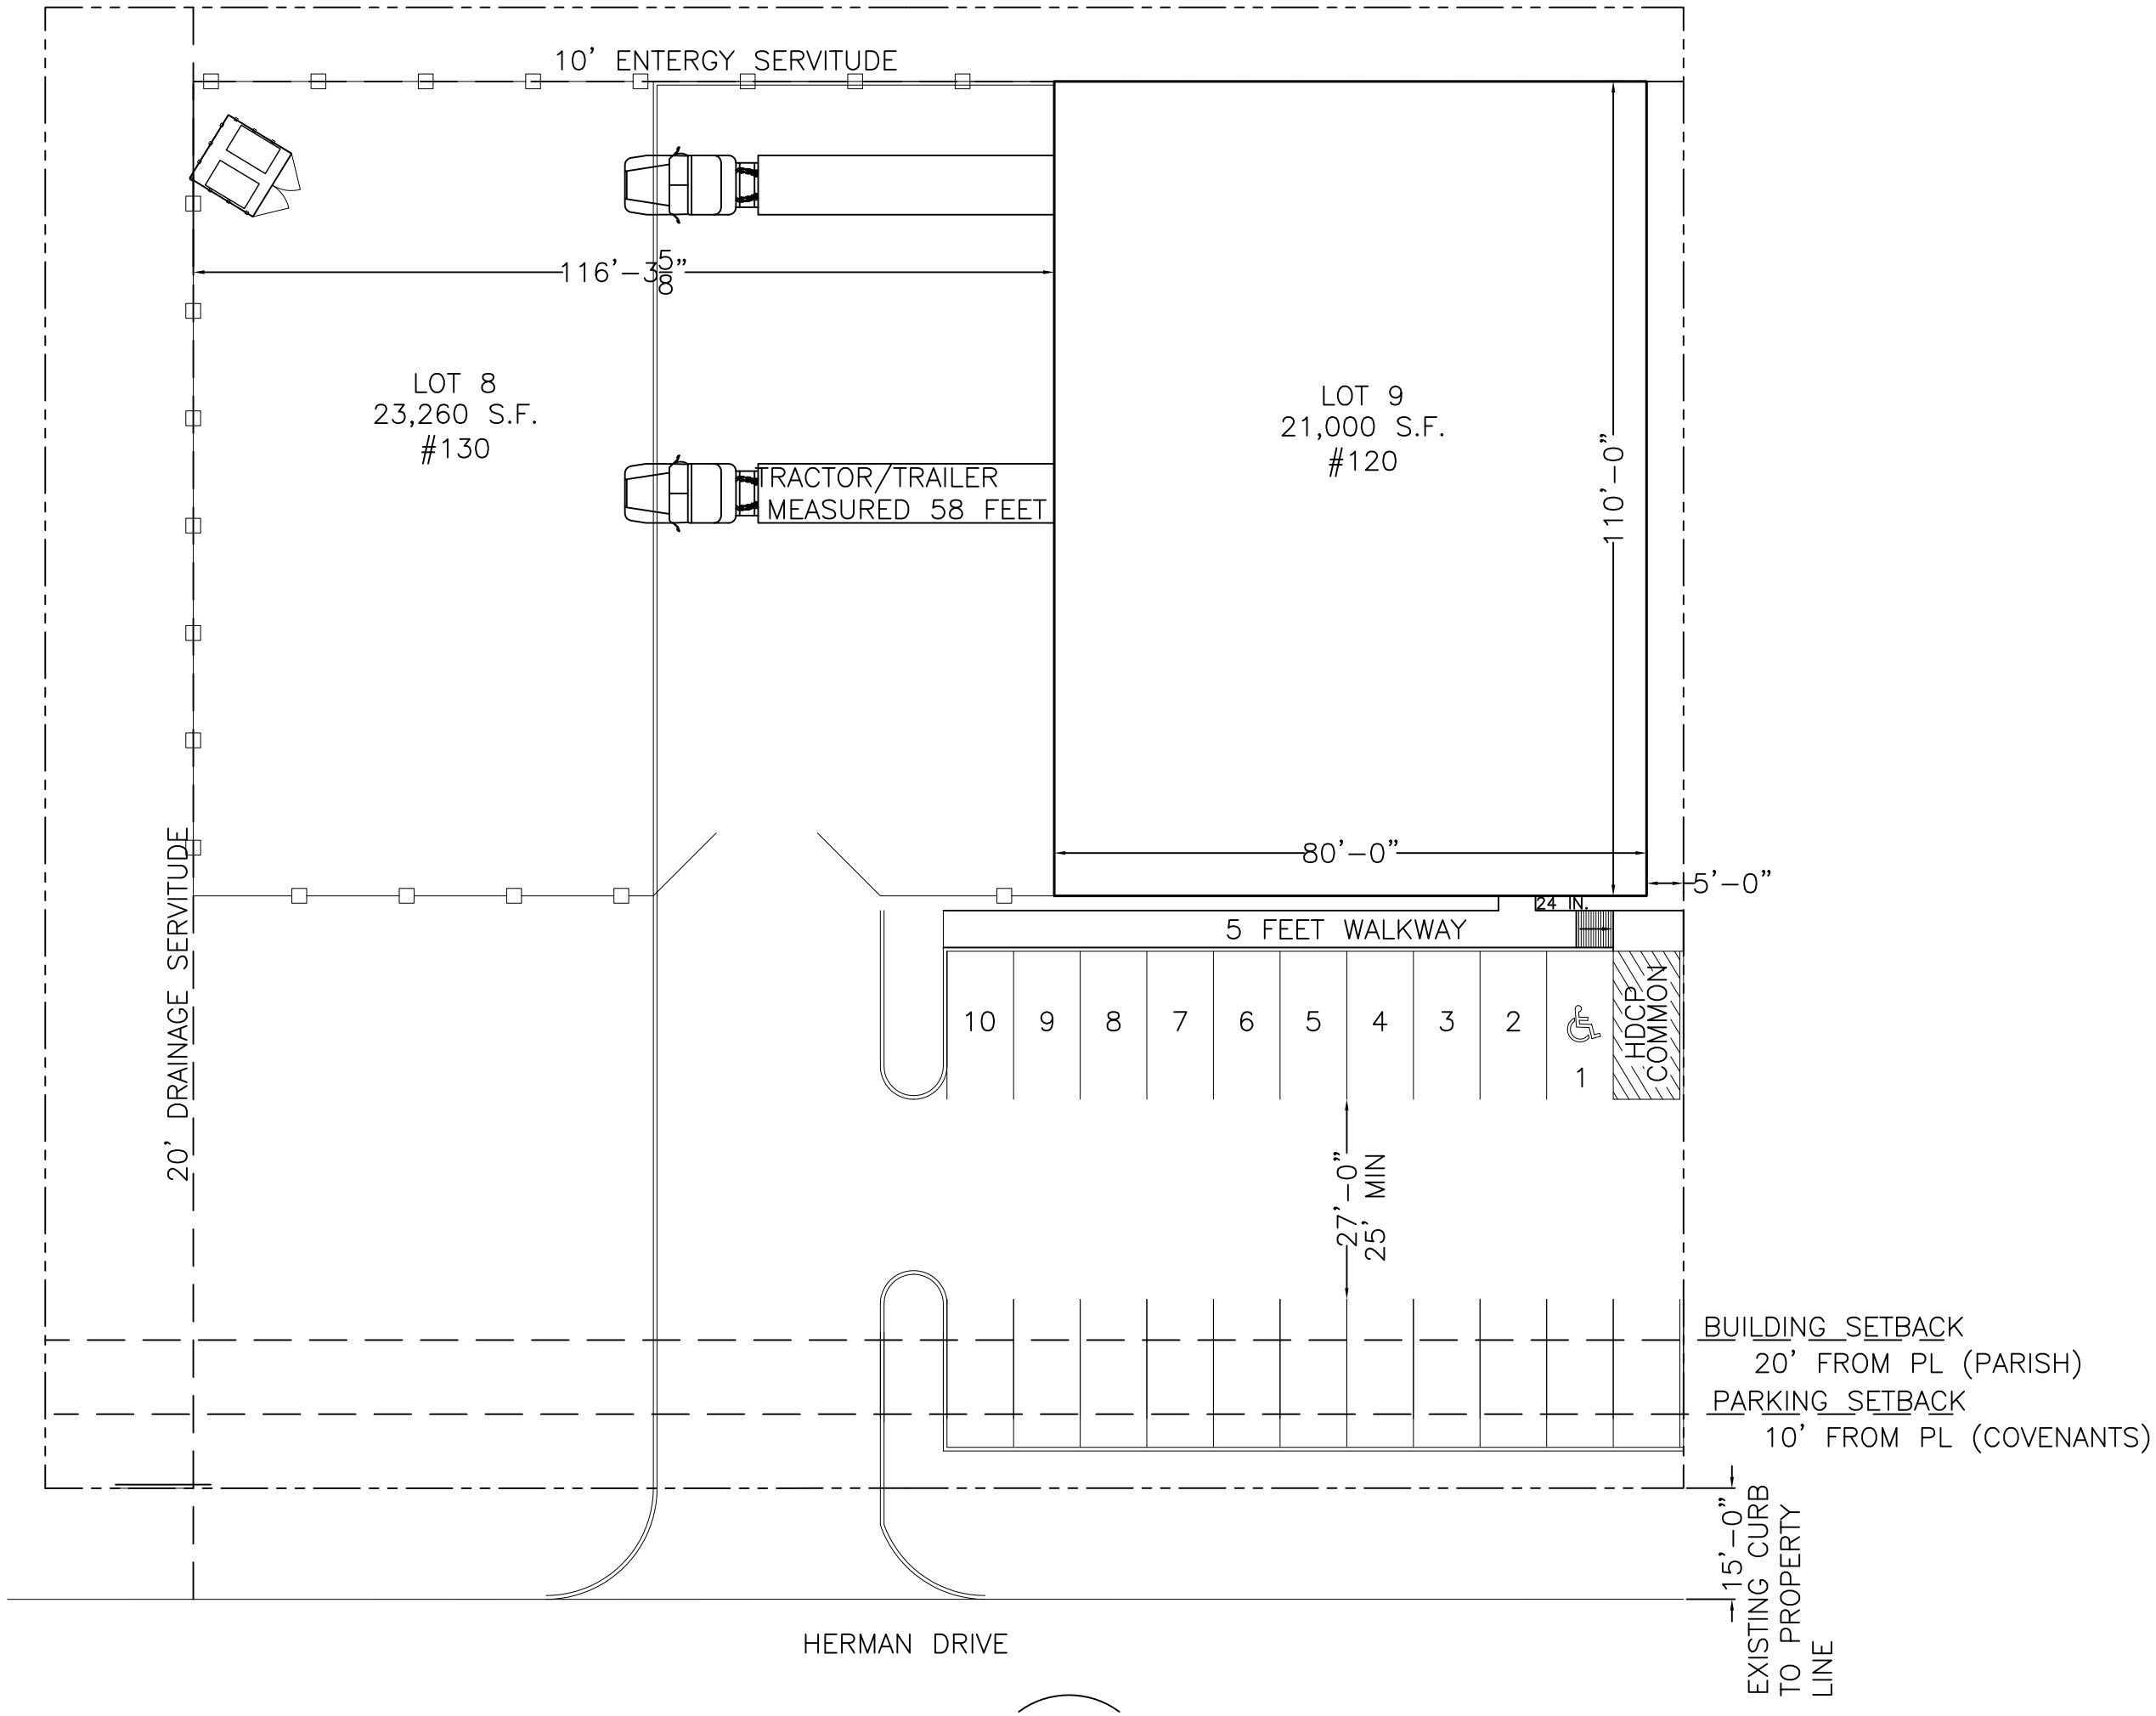
10' ENTERGY SERVITUDE
116'-3 5/8"
LOT 8
23,260 S.F.
#130
TRACTOR/TRAILER
MEASURED 58 FEET
LOT 9
21,000 S.F.
#120
110'-0"
80'-0"
5'-0"
24 IN.
5 FEET WALKWAY
10
9
8
7
6
5
4
3
2
1
HDCP
COMMON
20' DRAINAGE SERVITUDE
27'-0"
25' MIN
BUILDING SETBACK
20' FROM PL (PARISH)
PARKING SETBACK
10' FROM PL (COVENANTS)
15'-0"
EXISTING CURB
TO PROPERTY
LINE
HERMAN DRIVE