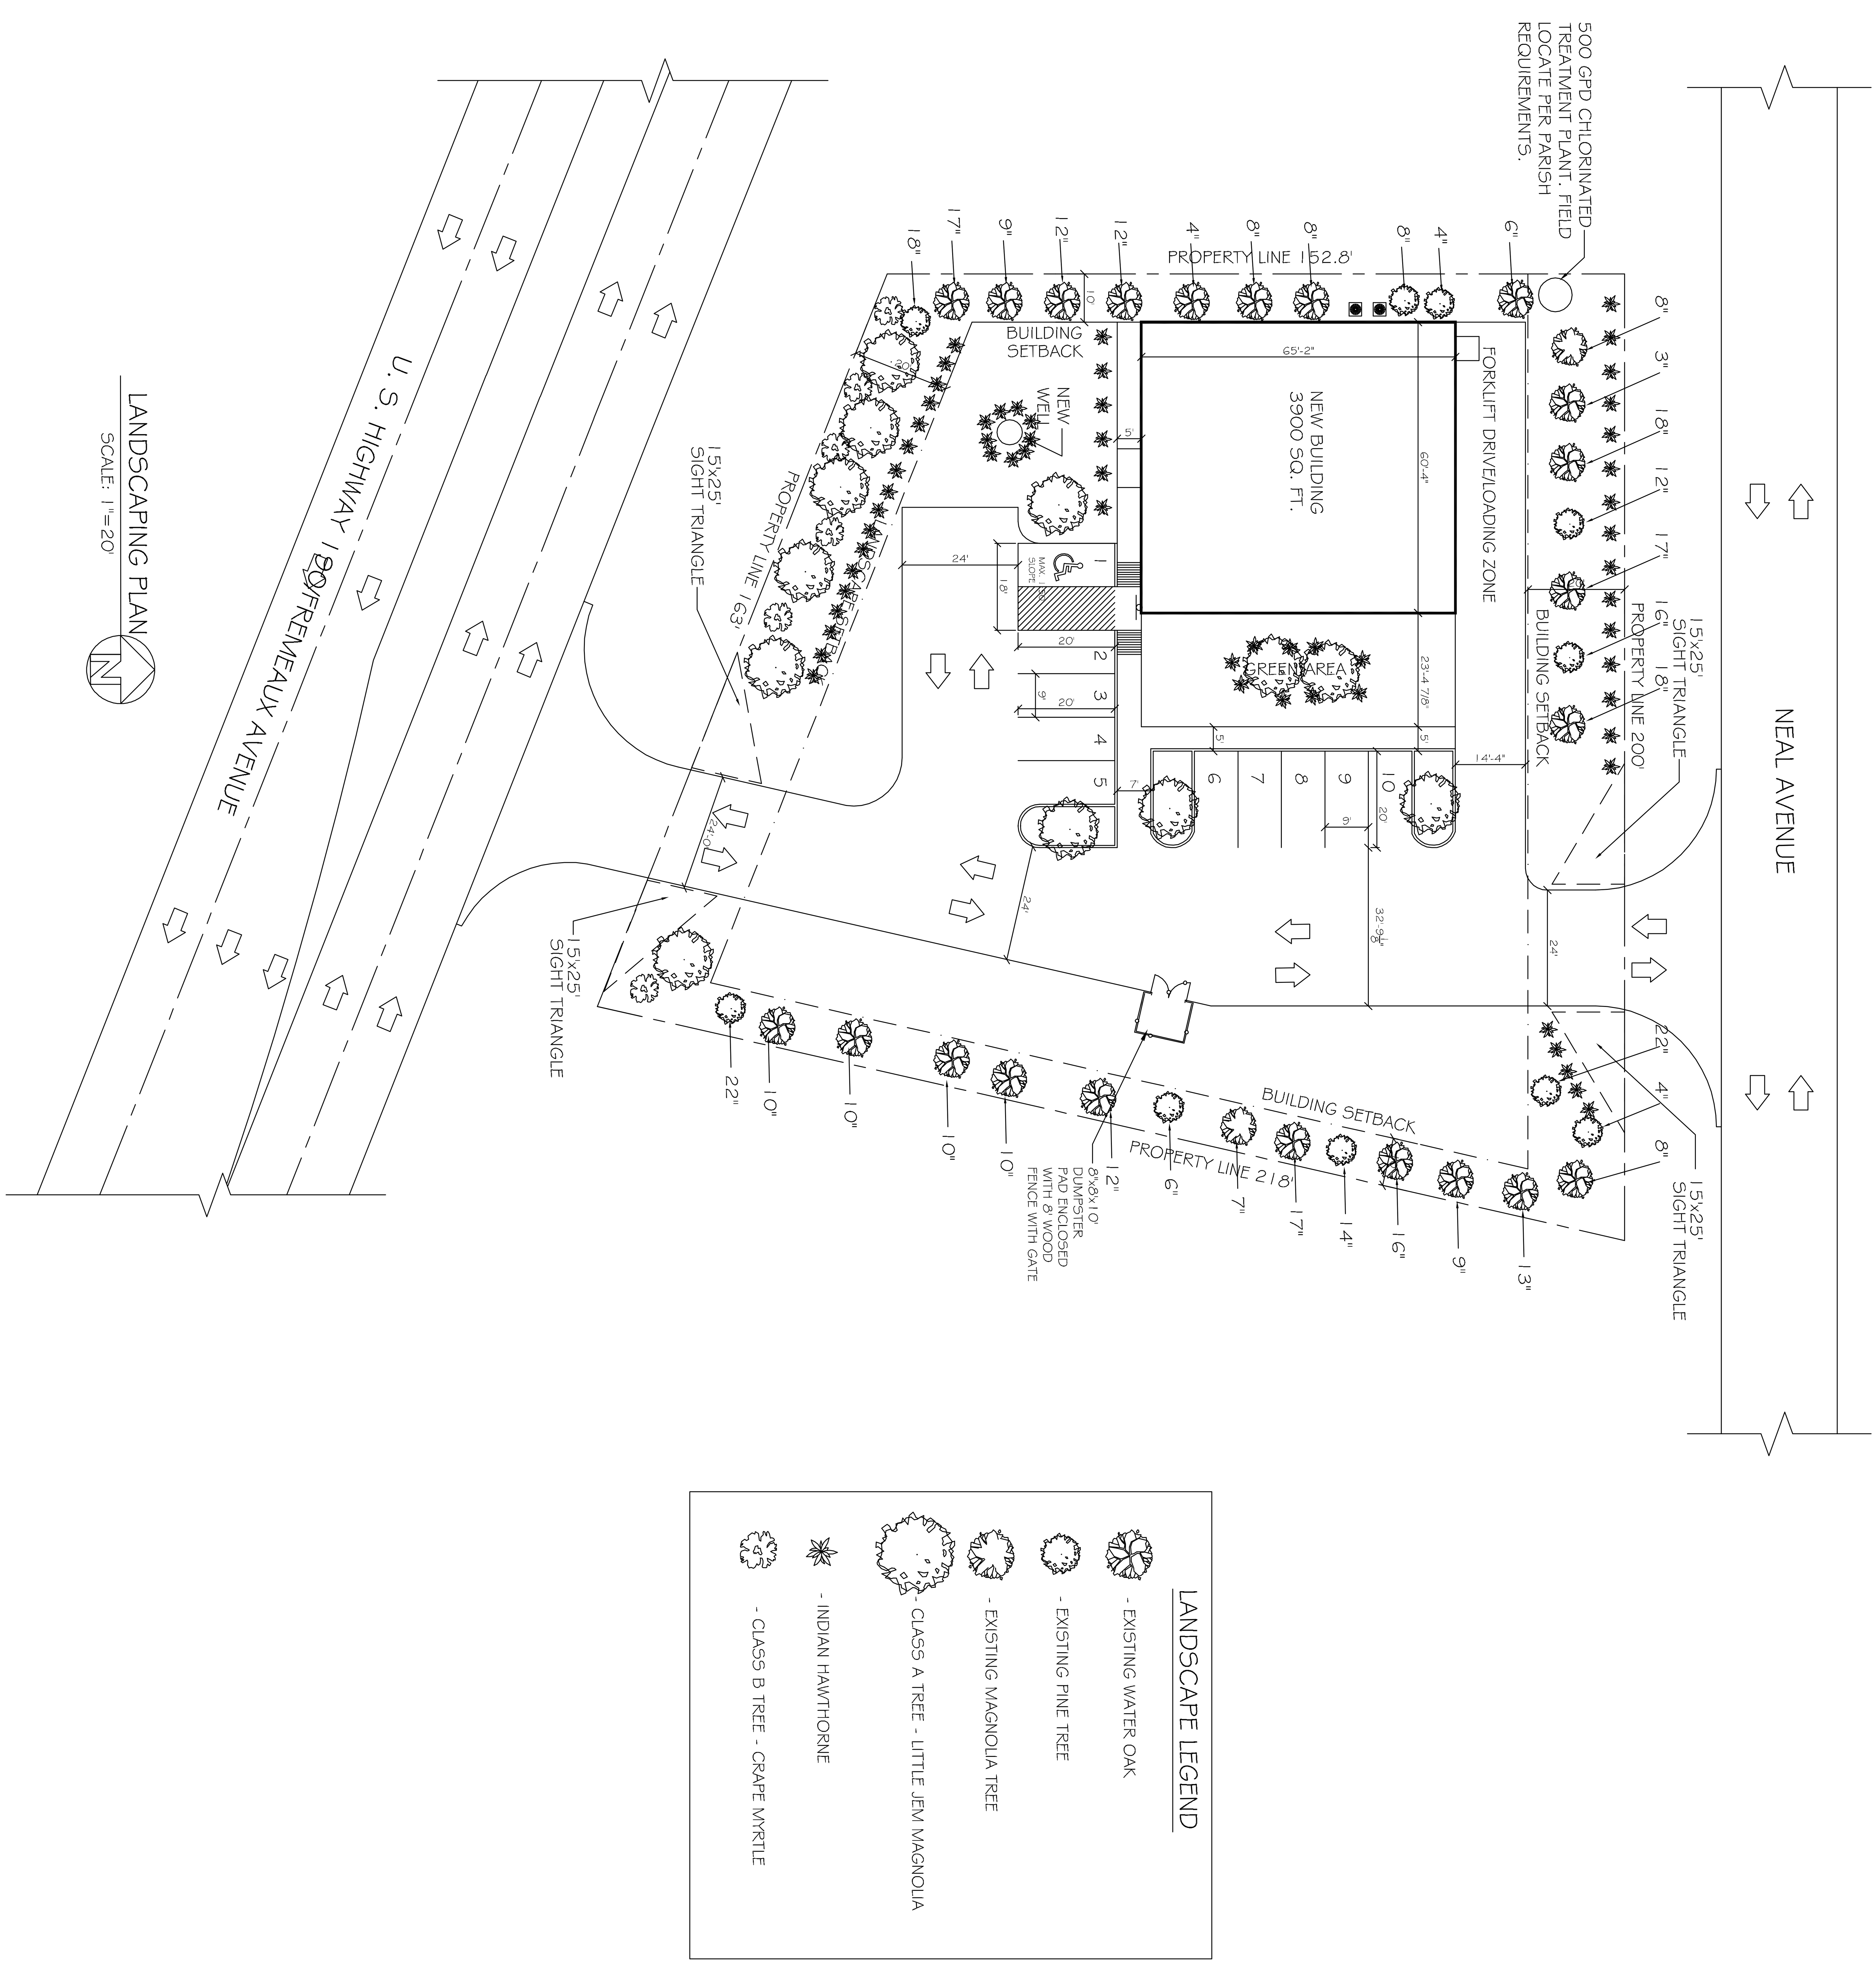

REVISIONS		
#	DESCRIPTION	DATE

RAY HORVATH FLOORWORKS AND BLINDS

RETAIL
1860 SHORTCUT ROAD
SLIDELL, LA 70458

JOB No: 2152 | DATE: 11-13-12
DRAWN BY: BSN | CHECKED BY: BSN

The above drawings and specifications, designs and arrangements represented thereby are and shall remain the property of Dammon Engineering, and no part thereof shall be copied, disclosed to others, or used in connection with any work or project other than the specific project for which the have been prepared and developed without written consent of Dammon Engineering. Visual contact with these drawings or specifications shall constitute conclusive evidence of acceptance of these restrictions.

DAMMON ENGINEERING, INC.
Architects & Engineers
CHIEF ENGINEER: EMMETT DAMMON, P.E.
CHIEF ARCHITECT: ROBERT WILTSE
554 OLD SPANISH TRAIL
SLIDELL, LA 70458
dammonengineering.com
dammoneng@bellsouth.net
PHONE: 985-649-5832
FAX: 985-641-5950

LANDSCAPING PLAN

SHEET No: C-1