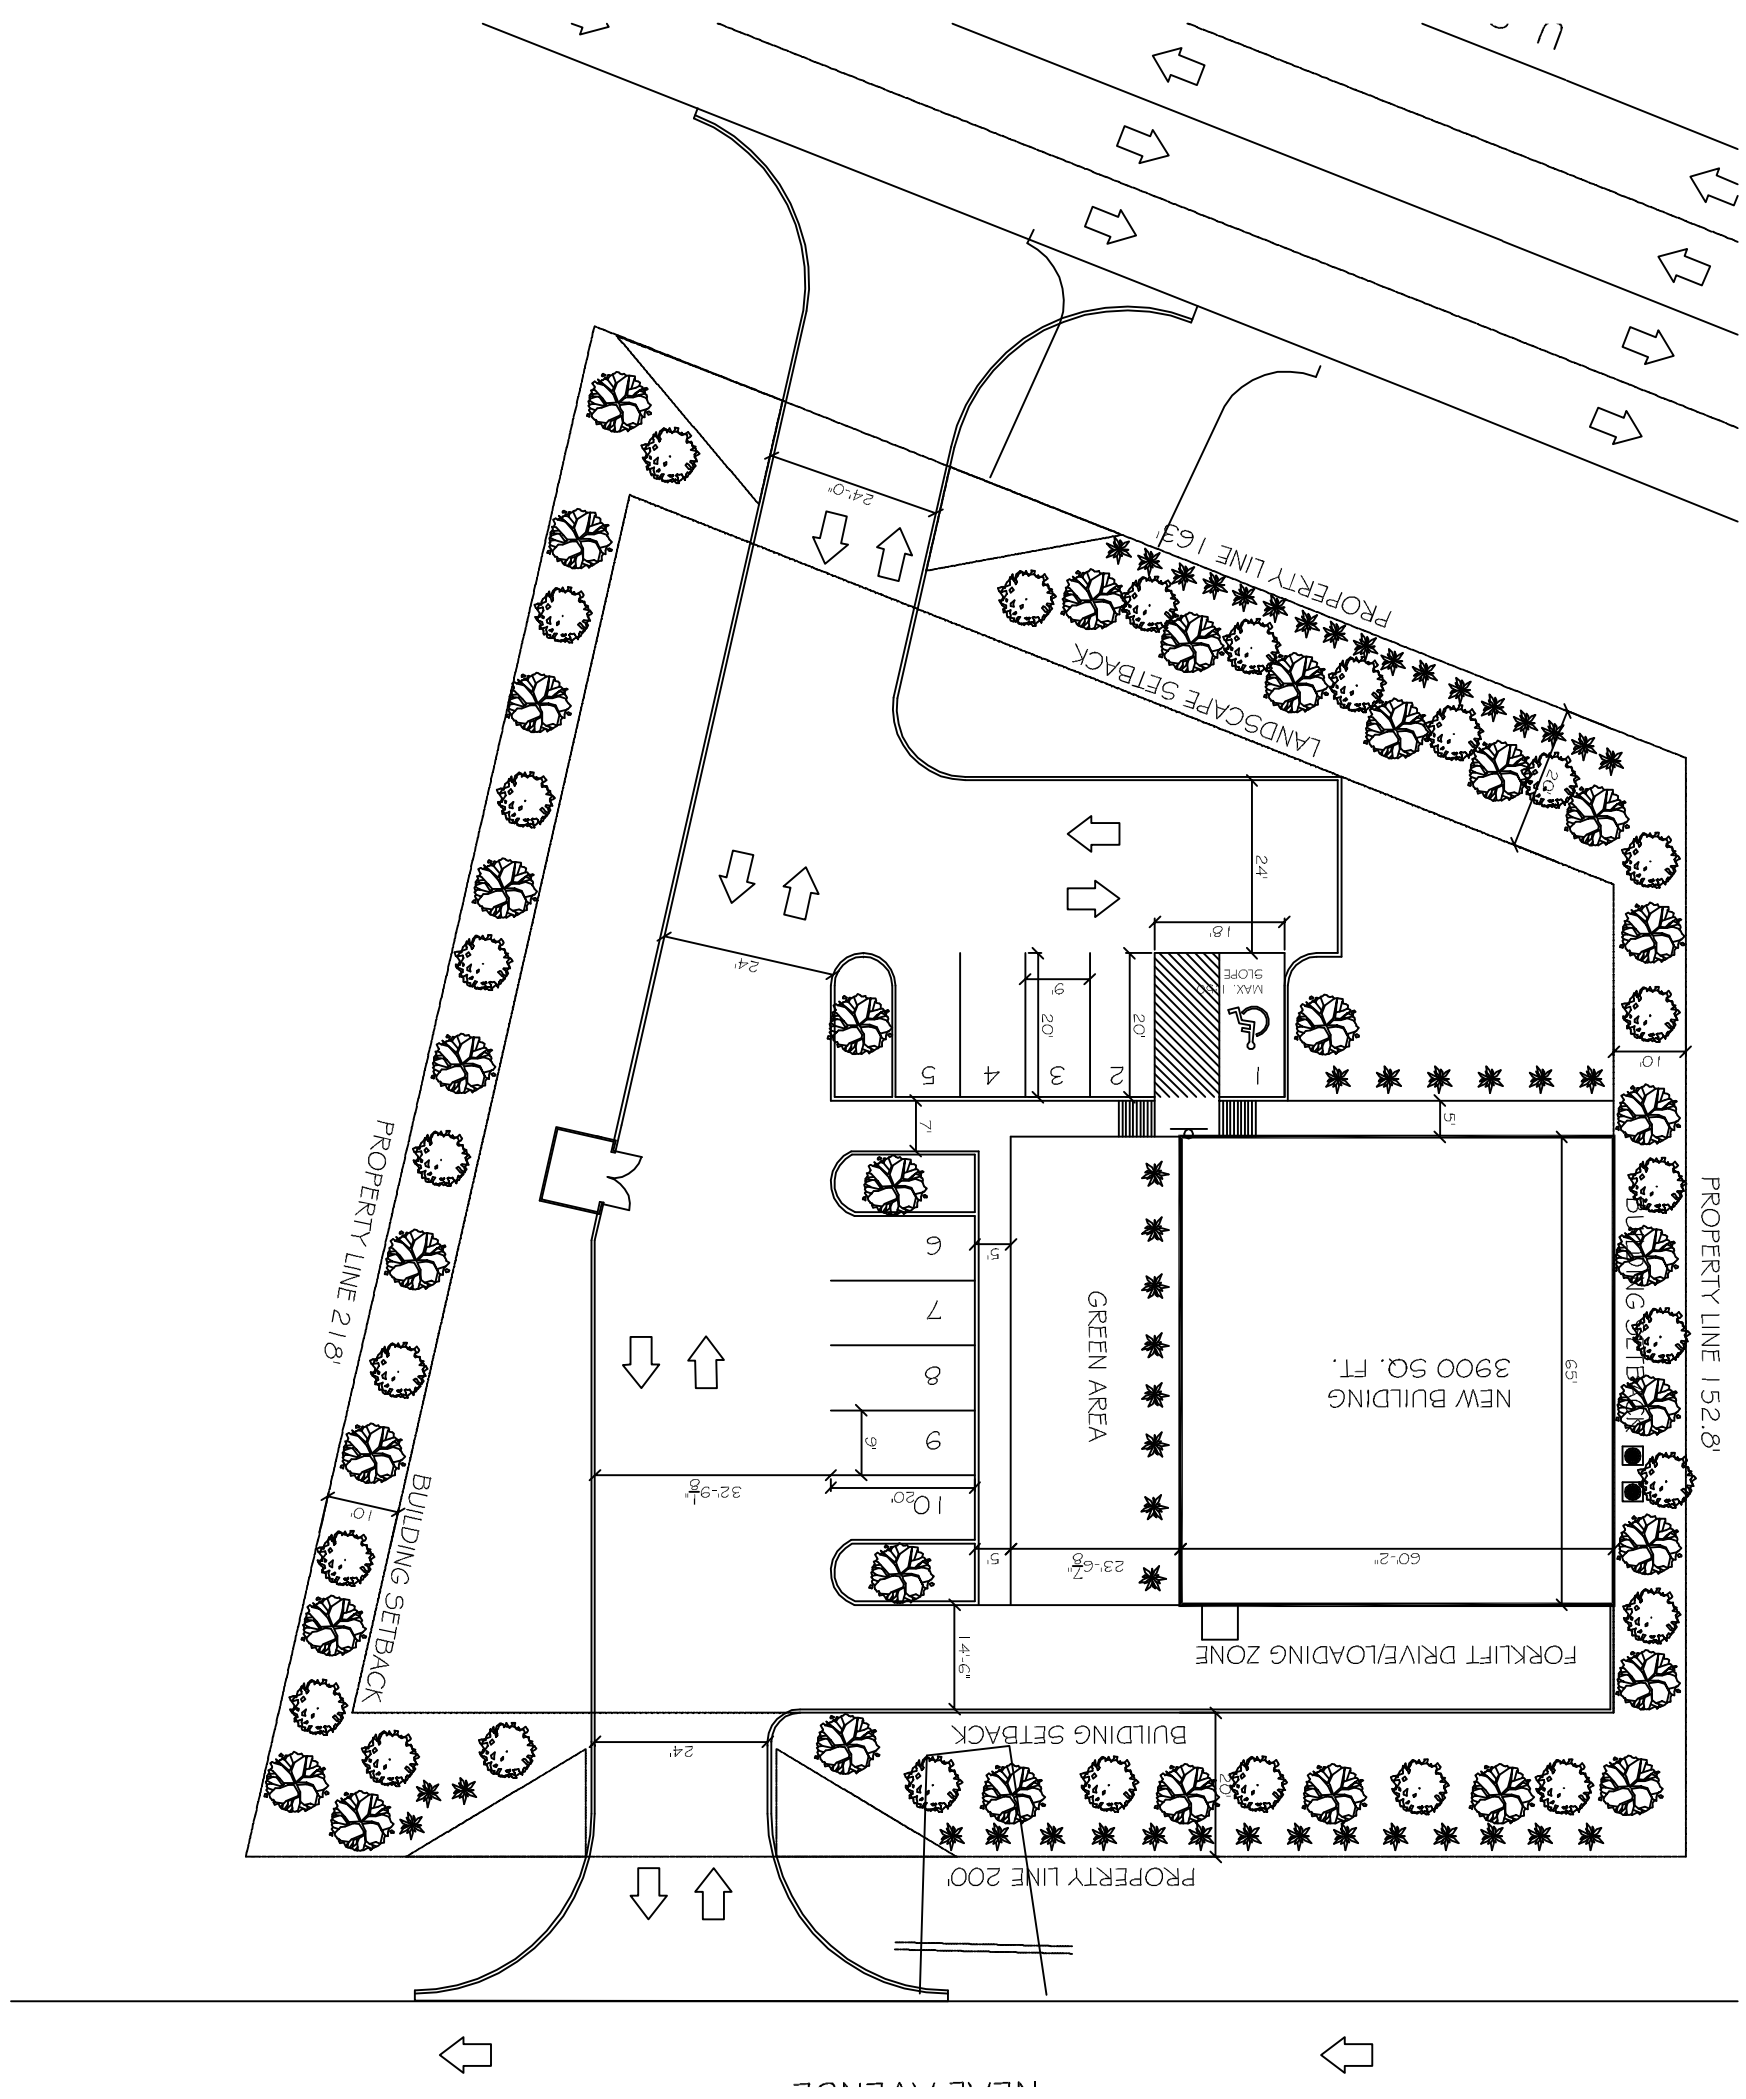
PROPERTY LINE 152.8'
PROPERTY LINE 218'
PROPERTY LINE 200'
LANDSCAPE SETBACK
BUILDING SETBACK
BUILDING SETBACK
NEW BUILDING
3900 SQ. FT.
GREEN AREA
FORKLIFT DRIVE/LOADING ZONE
MAX. 3% SLOPE
60'-2"
65'
24'-0"
24'
24'
20'
14'-6"
23'-6 7/8"
32'-9 1/8"
1
2
3
4
5
6
7
8
9
10