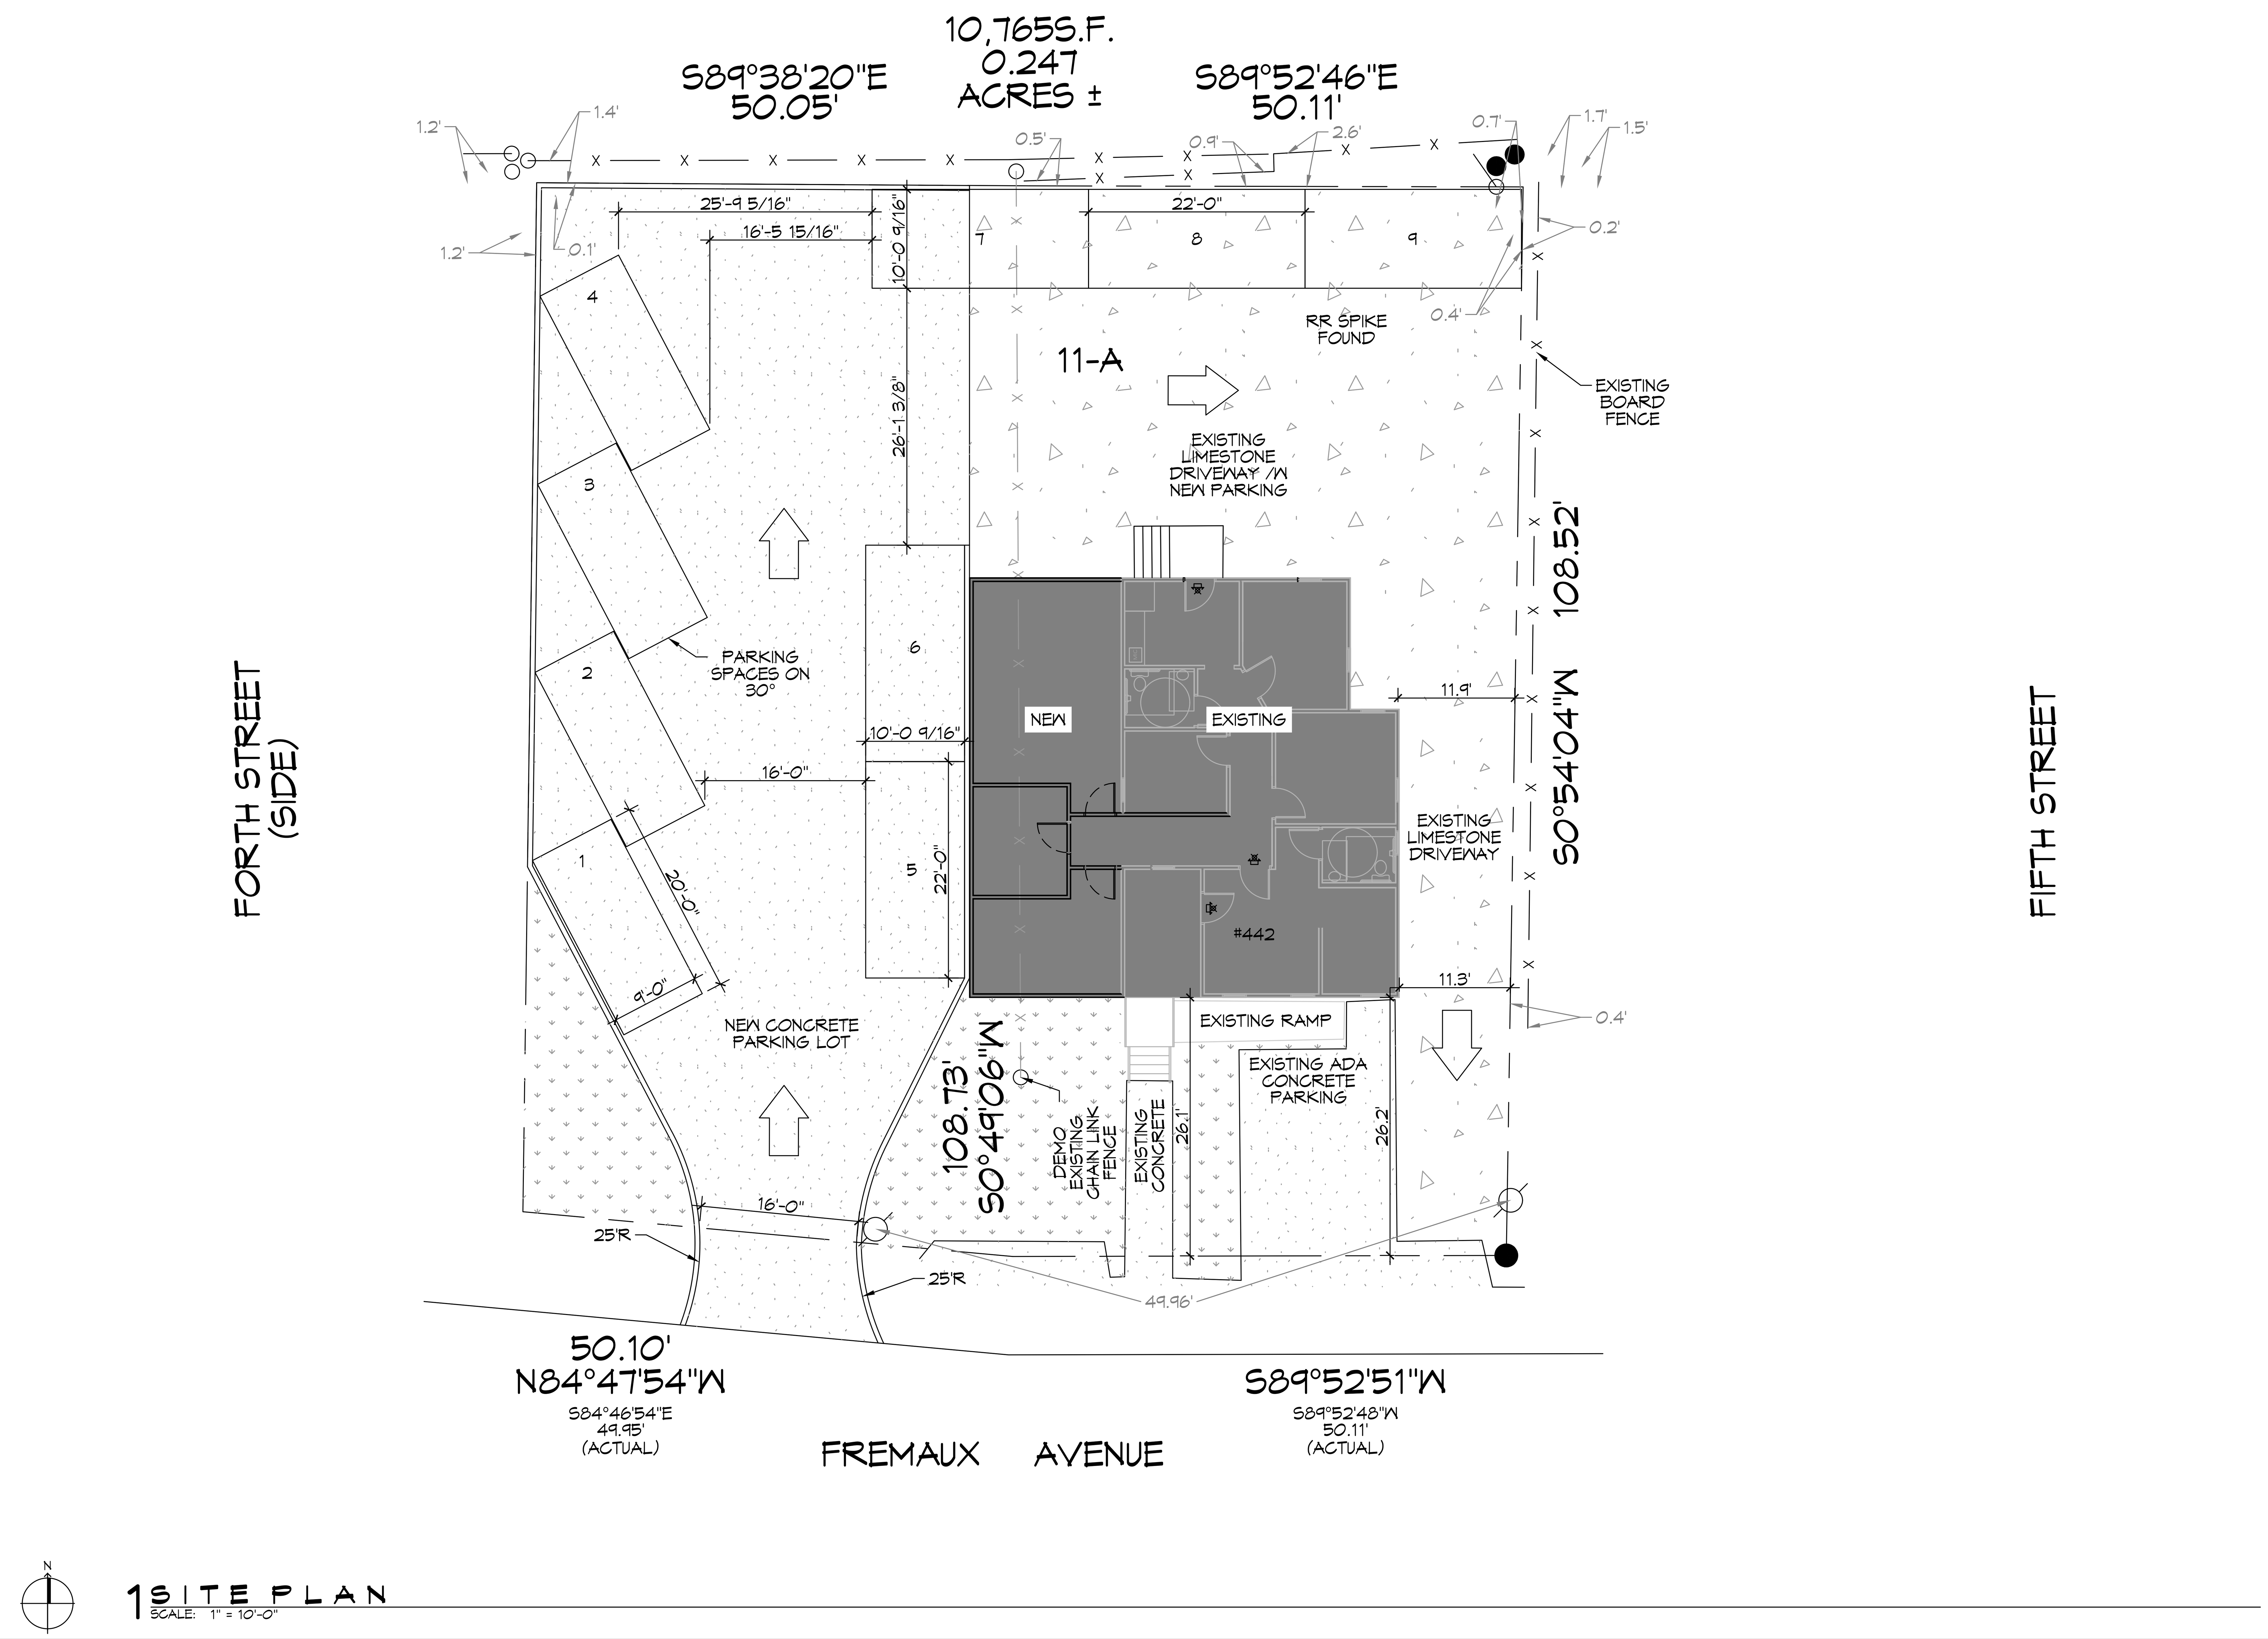

1 SITE PLAN
SCALE: 1" = 10'-0"

LEGEND

- LIMESTONE
- CONCRETE
- GRASS
- PROPERTY LINE
- FENCE
- POWER POLE

DAMMON ENGINEERING, INC.
LOUISIANA & MISSISSIPPI
Chief Engineer: Brian Mistich, PE
554 Old Spanish Trail
Slidell, LA 70458
www.dammonengineering.com
info@dammonengineering.com
PH: 985.649.5832

#	DESCRIPTION	DATE
1		

REVISIONS

SEAL:

FLEUR DE LIS
TITLE
COMPANY

442 FREMAUX AVE
SLIDELL, LA. 70458

JOB No:	DATE: 10-06-21
DRAWN BY: CKD	CHECKED BY: JMS

The above drawings and specifications, designs and arrangements represented thereby are and shall remain the property of Dammon Engineering, and no part thereof shall be copied, disclosed to others, or used in connection with any work or project other than the specific project for which the have been prepared and developed without written consent of Dammon Engineering. Visual contact with these drawings or specifications shall constitute conclusive evidence of acceptance of these restrictions.

SHEET TITLE:
SITE PLAN

DRAWING NUMBER:
C101

SHEET No: 3 of 1