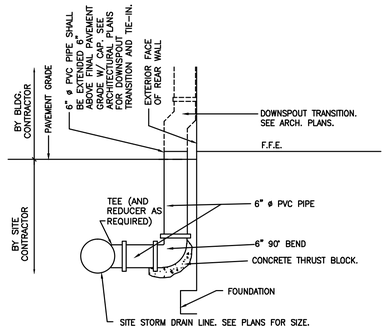

DOWNSPOUT COLLECTOR DRAIN

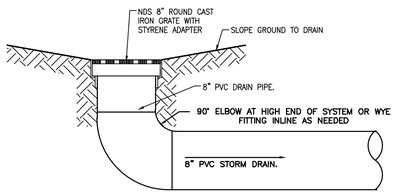

YARD DRAIN DETAIL

SCALE: NTS

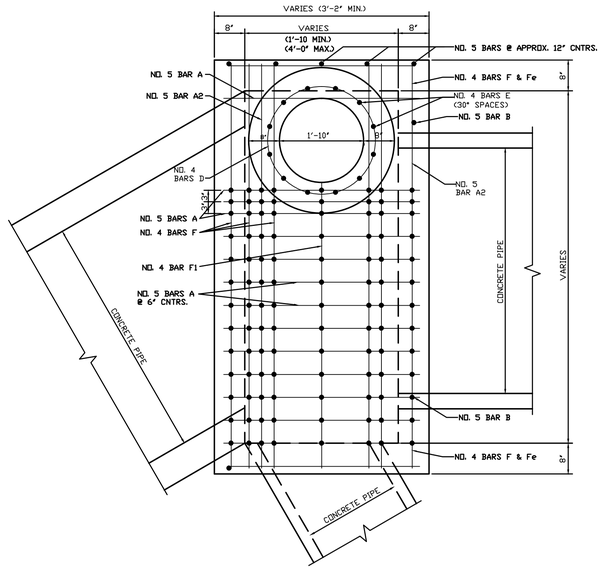

PLAN VIEW

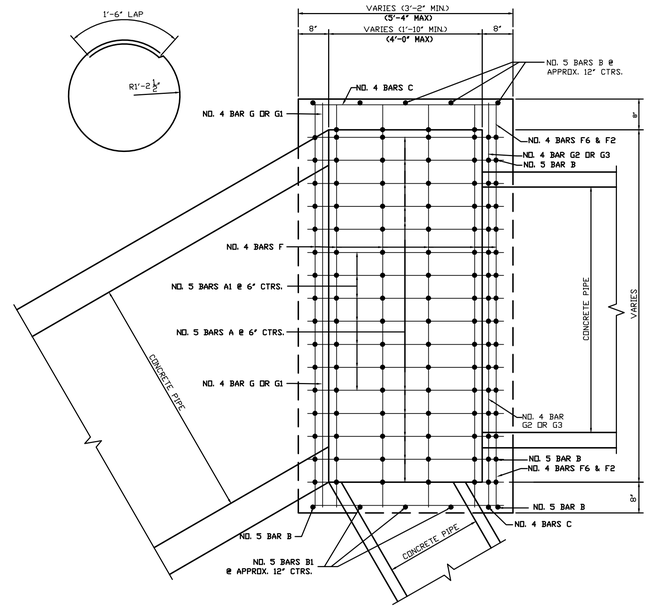

SECTION C–C

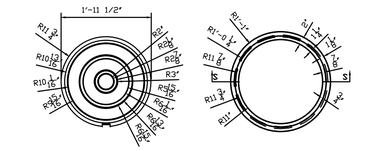

PLAN OF BOTTOM COVER

PLAN OF C.I. COVER SEAT

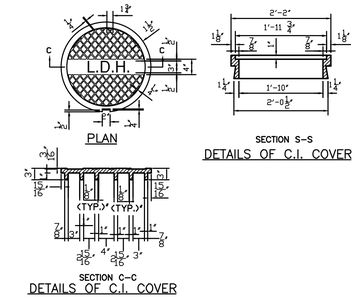

DETAILS OF C.I. COVER

DETAILS OF C.I. COVER

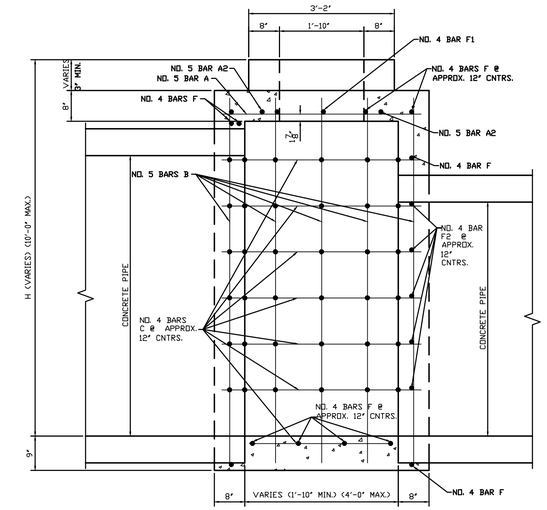

SECTION B–B

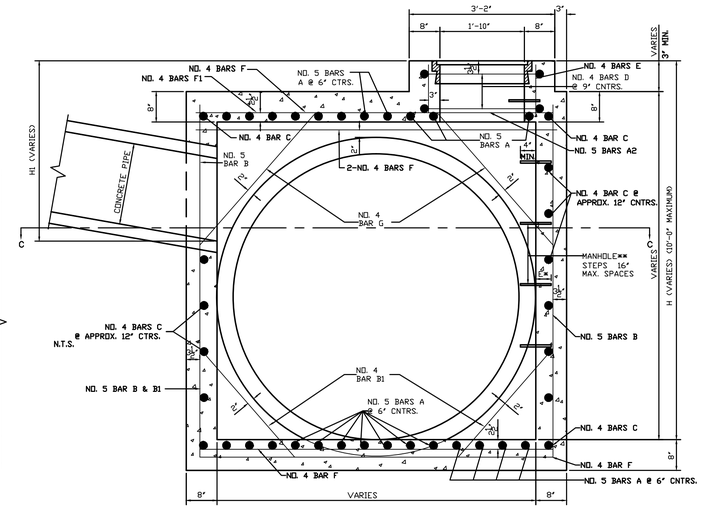

SECTION A–A

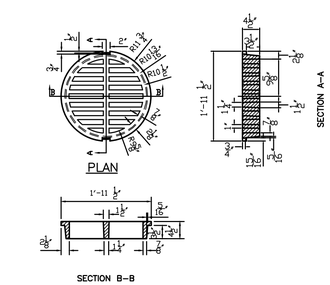

DETAILS OF (H20–44) C.I. GRATE–TYPE COVER

R-CB-11 MOD

DETAIL SHEET

REVISION	BY

DUPLANTIS DESIGN GROUP, PC
CIVIL ENGINEERING • ARCHITECTURE
34 LOUIS PRIMA DRIVE COVINGTON, LA 70433
PHONE: 985.249.6180 \\ FAX: 985.249.6190
WWW.DDGPC.COM
THIBODAUX \ COVINGTON \ HOUSTON \ BATON ROUGE \ HOUMA \ DALLAS

SIGNATURE:

DATE: 10/28/2015

STAMP: STATE OF LOUISIANA — THOMAS H. BUCKEL, License No. 31022, PROFESSIONAL ENGINEER, IN — CIVIL ENGINEERING

SPRINGS @ RIVER CHASE
COVINGTON, LA
ST. TAMMANY PARISH

FOR CONTINENTAL 339 FUND LLC
COVINGTON, LA

DRAWN	DJG
CHECKED	THB
ISSUED DATE	10/28/2015
ISSUED FOR	CONSTRUCTION
PROJECT NO.	14-597
FILE	DETAILS
SHEET	C-5.3

M:\CAD\Dwg\14-000\14-597\DWG\DETAILS.dwg