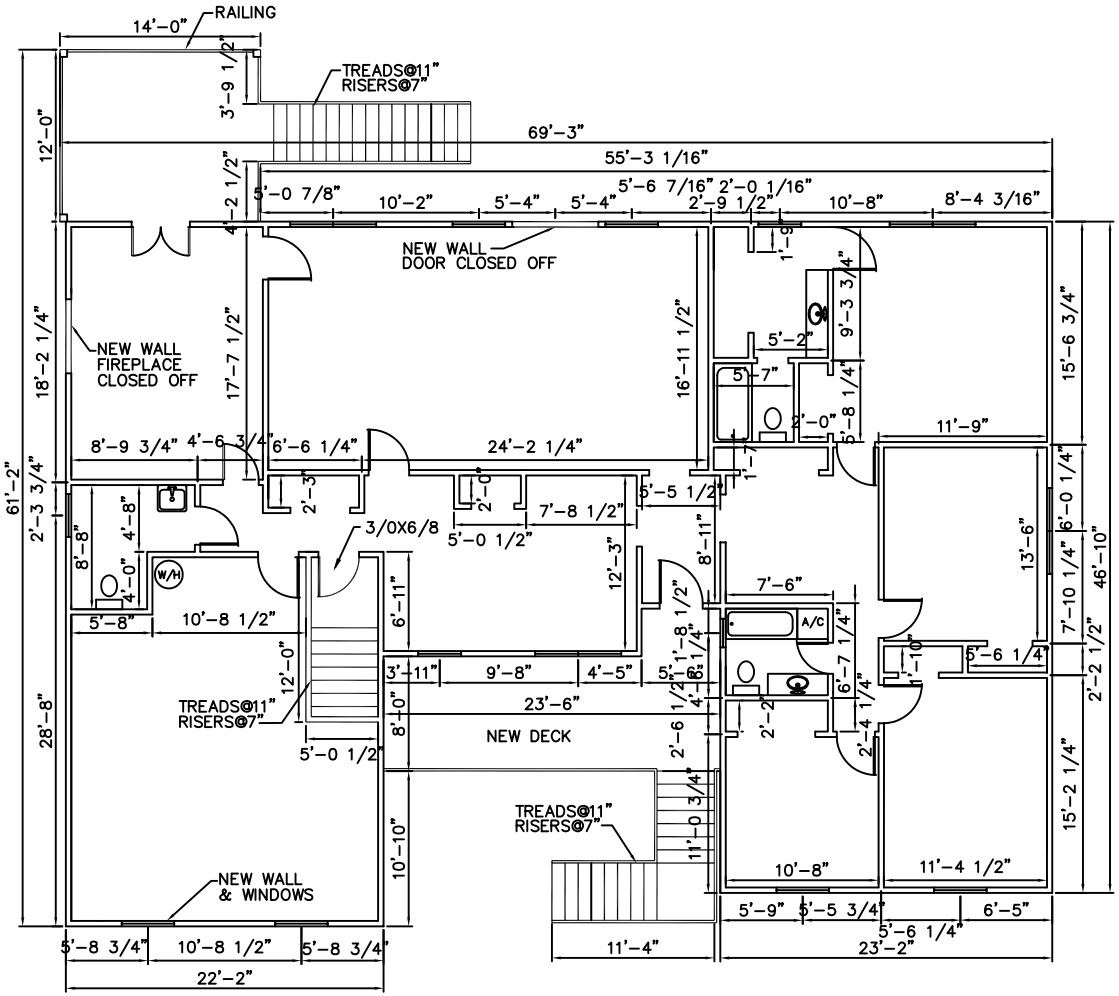

2ND FLOOR PLAN

SCALE: 1/4"=1'-0"

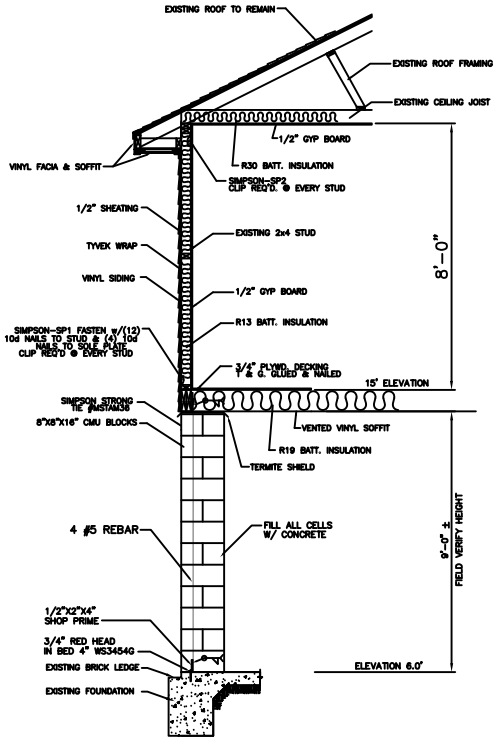

TYP. WALL FRAMING

NTS

NOTES:

1) ALL ITEMS NOT LISTED AS EXISTING SHALL BE NEW.

SECOND FLOOR PLAN

CARL HELWIG
523 LEGENDRE DR.
SLIDELL, LA.

HOME RENOVATION

DAMMON ENGINEERING, INC.
1095 FLORIDA AVENUE 985-649-5532 SLIDELL, LA. 70458
DAMMONENGINEERING.COM

SCALE:AS NOTED
FILE:
JOB NO.1754
DATE:3/24/06
SHEET
A-1
OF