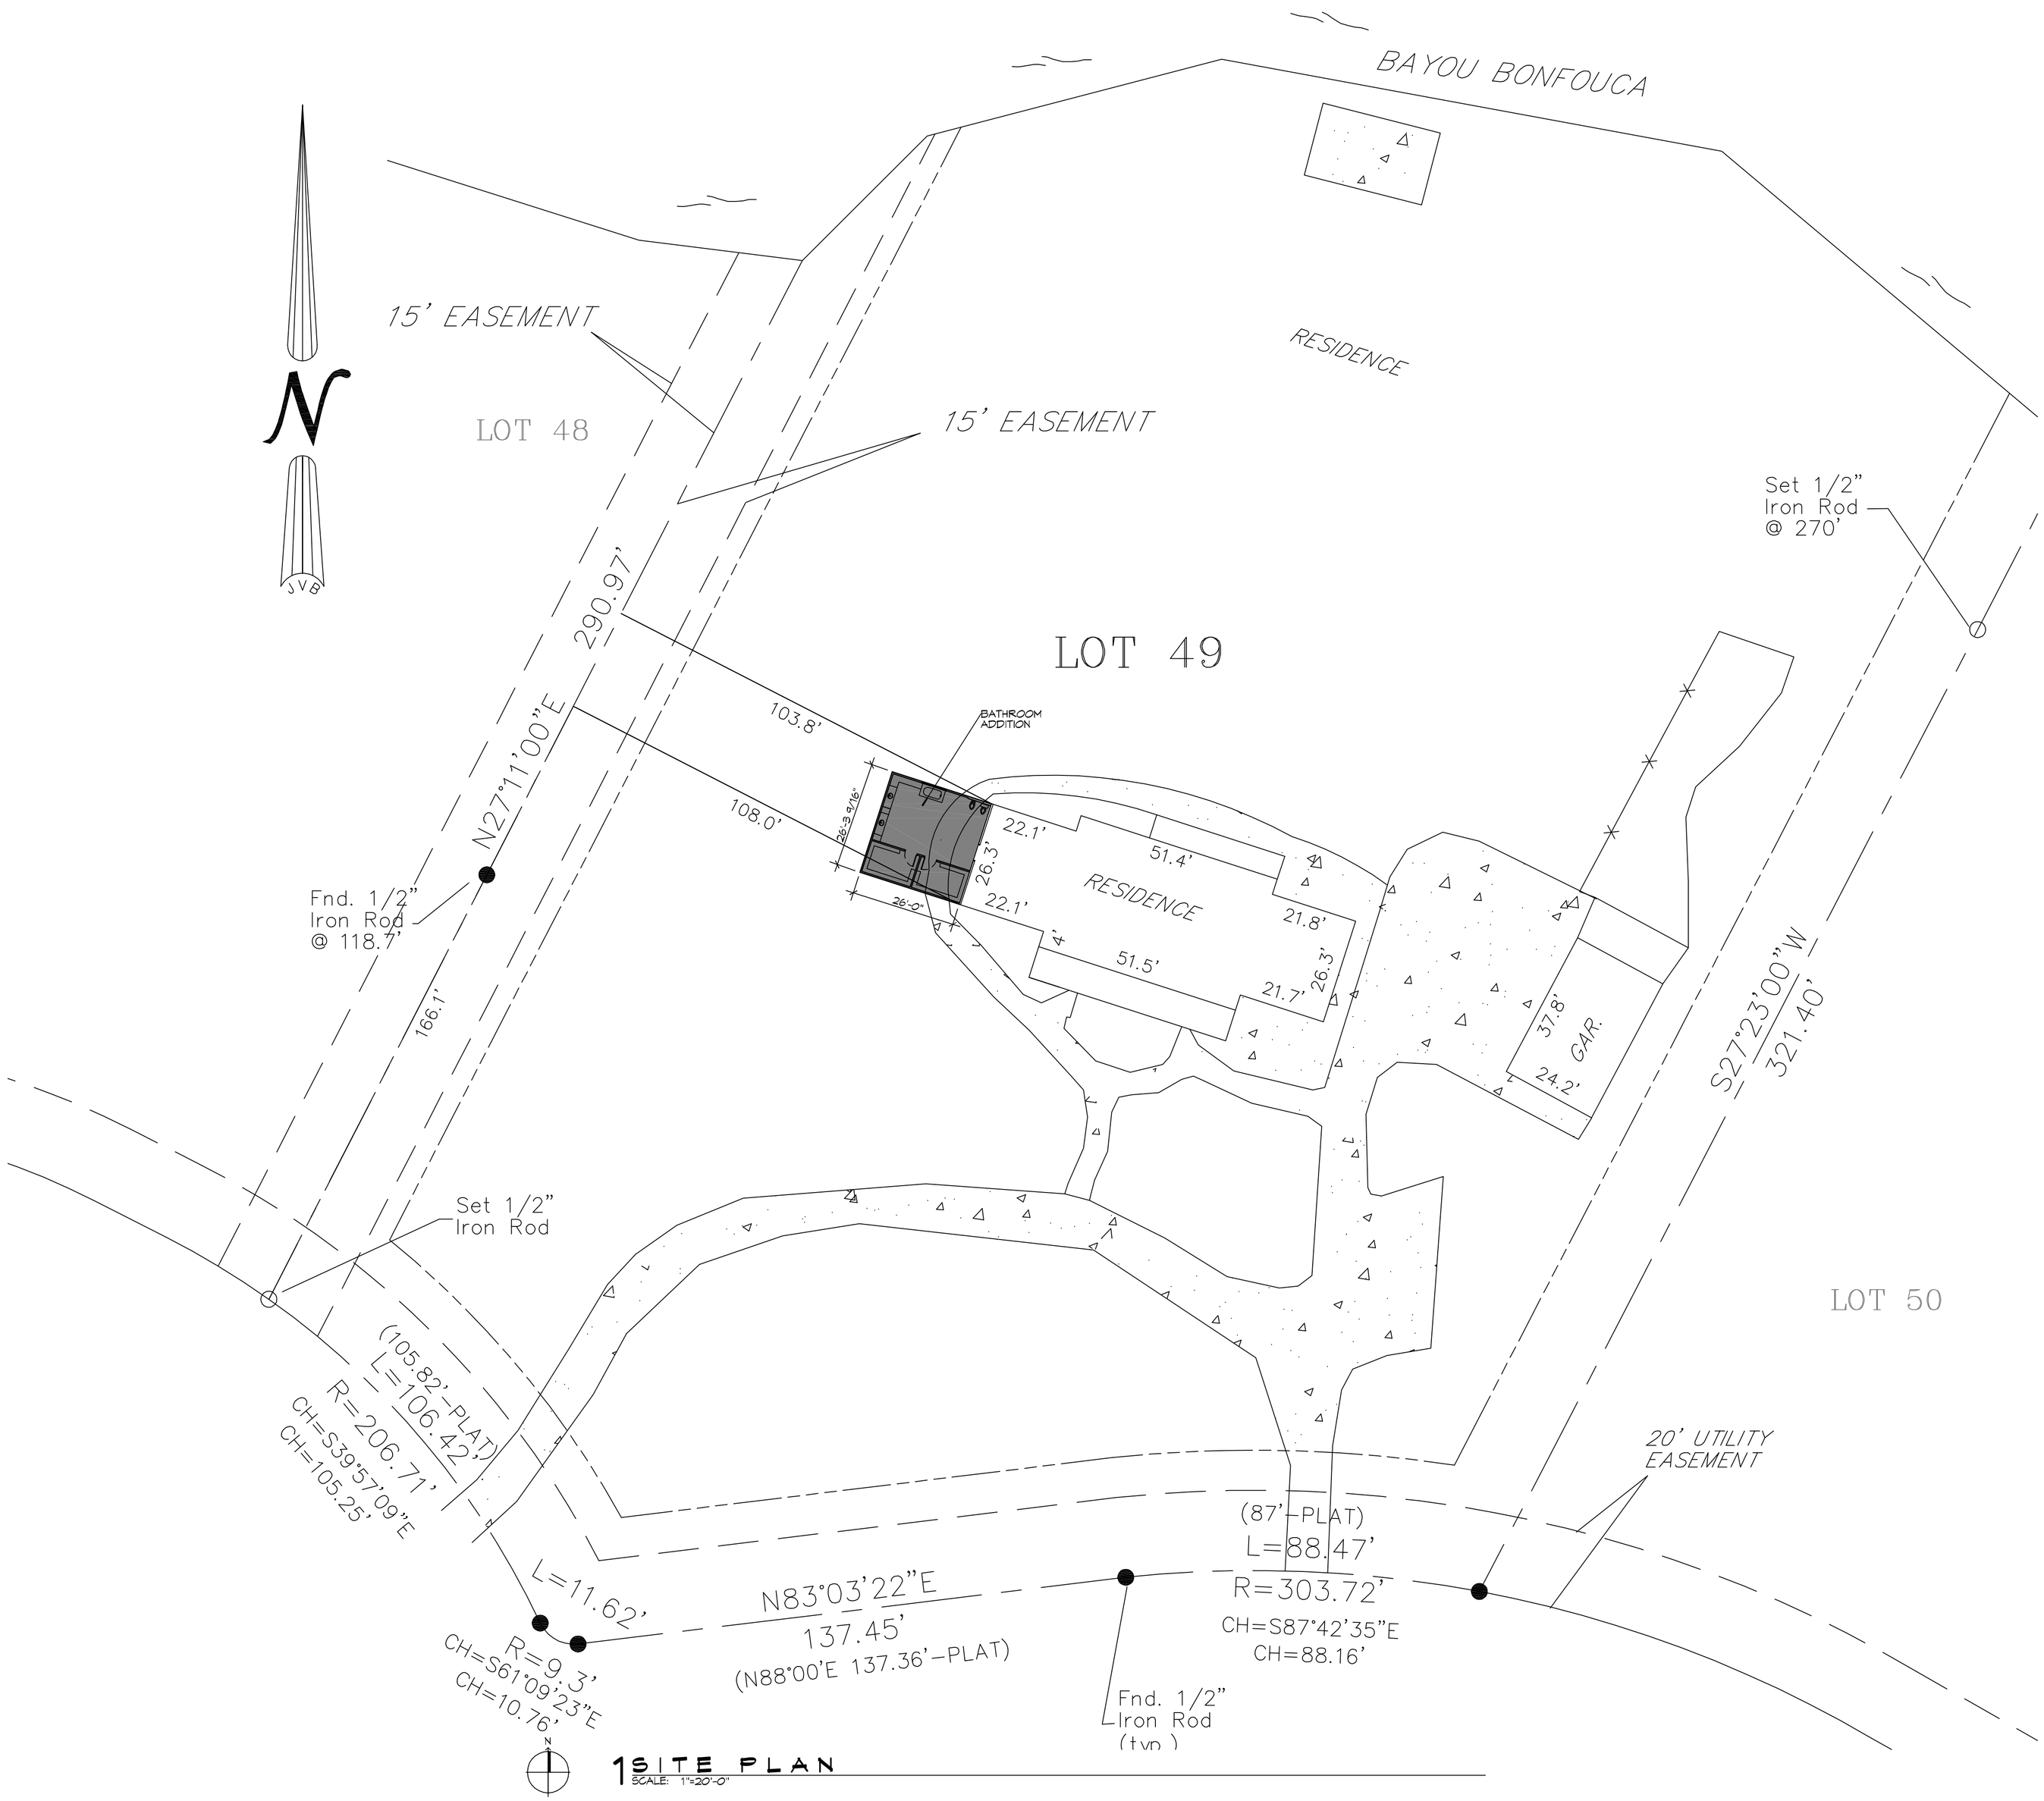

1 SITE PLAN
SCALE: 1"=20'-0"

SHEET INDEX

SHEET #	SHEET TITLE
C101	SITE PLAN
S101	FOUNDATION PLAN AND DETAILS
S102	CONNECTIONS AND DETAILS
A101	FLOOR PLAN
A102	EXTERIOR ELEVATIONS

DAMMON ENGINEERING, INC.
LOUISIANA & MISSISSIPPI
www.dammonengineering.com
info@dammonengineering.com
PH: 985.649.5832
Chief Engineer: Brian Mistich, PE
554 Old Spanish Trail
Slidell, LA 70458

#	DESCRIPTION	DATE

REVISIONS

SEAL:

BATHROOM ADDITION
THE CLEMENTS
138 CHAMALE DRIVE
SLIDELL LA. 70458

JOB No:	2016	DATE:	05-06-2016
DRAWN BY:	CKD	CHECKED BY:	CKD

This drawing is an instrument of service and shall remain the property of Dammon Engineering. The reproduction, alteration, or use for any purpose other than those authorized by Dammon Engineering, is forbidden. To the extent that the drawing is used for construction purposes, it is limited to those purposes permitted by the contract between Dammon Engineering and the owner. Dammon Engineering makes no representation as to the suitability of the drawing for any purpose not specified in the contract.

SHEET TITLE:
SITE PLAN

DRAWING NUMBER:
C101

SHEET No: 1 of # 5

FILE NAME: J:\- RESIDENTIAL\Bruce Clement Estate\Current drawings\24x36 Dammon Border 2015.dwg Tuesday, May 3, 2016 4:04:36 PM
Xref J:\- RESIDENTIAL\Bruce Clement Estate\Current drawings\24x36 Dammon Border 2015.dwg