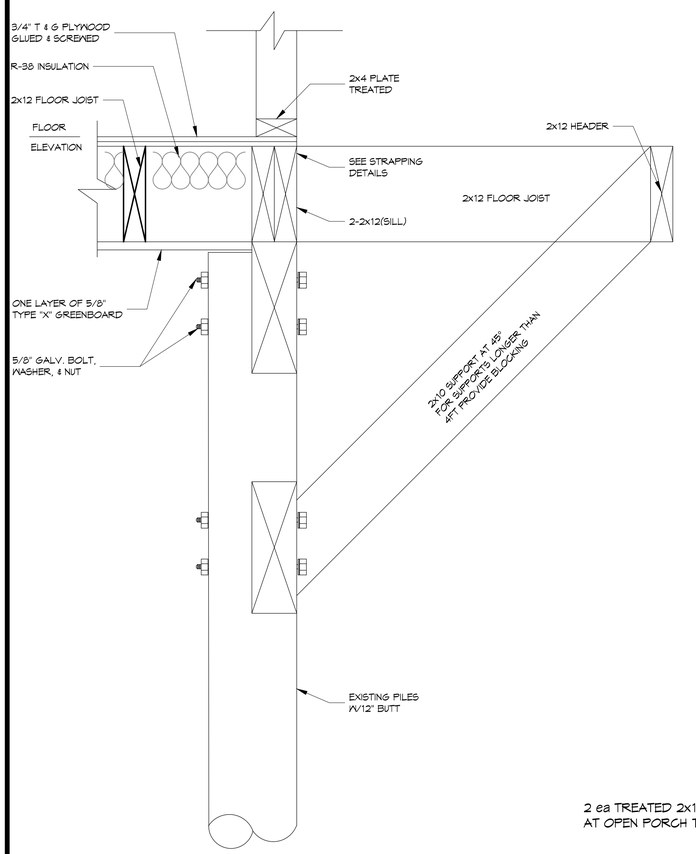

1 S-2/S-2

DETAIL

SCALE: 3/16" = 1'-0"

SINGLE JOIST WITH CANTERLIER

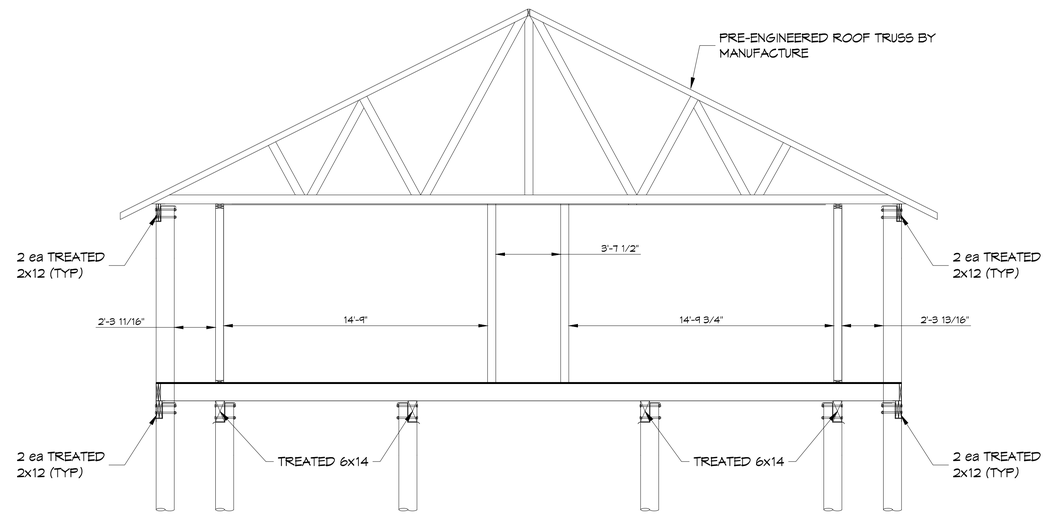

1 S-3/S-1

SECTION (TYP)

SCALE: 1/4" = 1'-0"

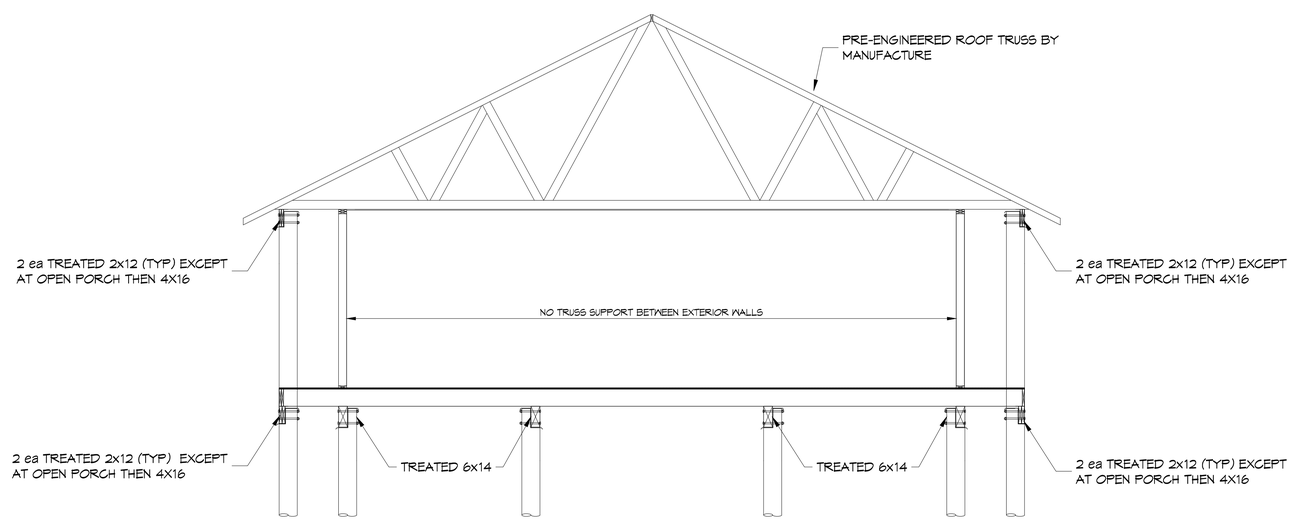

1 S-3/S-1

SECTION AT GREAT ROOM

SCALE: 1/4" = 1'-0"

DAMMON ENGINEERING, INC.
Architects & Engineers
Chief Architect: Kevin J. Kinchen, NCARB
Chief Engineer: Brian Mistich, PE
5104 Oliver Street
Slidell, LA 70458
www.dammonengineering.com
info@dammonengineering.com
Ph: 985.649.5832
F: 985.641.5950

#	DESCRIPTION	DATE

REVISIONS

SEAL:

PRELIMINARY NOT FOR CONSTRUCTION

STRUCTURAL DRAWINGS

TERRILLION RESIDENCE

25100 CHEF MENTEUR HWY
NEW ORLEANS, LOUISIANA

JOB No: 000 | DATE: APRIL 16 2015
DRAWN BY: DPD | CHECKED BY: CKD

These drawings are copyrighted by Dammon Engineering and shall remain the property of Dammon Engineering, and shall not be used for any other project than the one for which they are prepared without written consent of Dammon Engineering. The ideas, designs and arrangements represented by these drawings are the property of Dammon Engineering and shall not be used for any other project than the one for which they were prepared and developed without written consent of Dammon Engineering.

SHEET TITLE:
SECTIONS AND DETAIL

DRAWING NUMBER:

S-3

SHEET No: 3 of 4