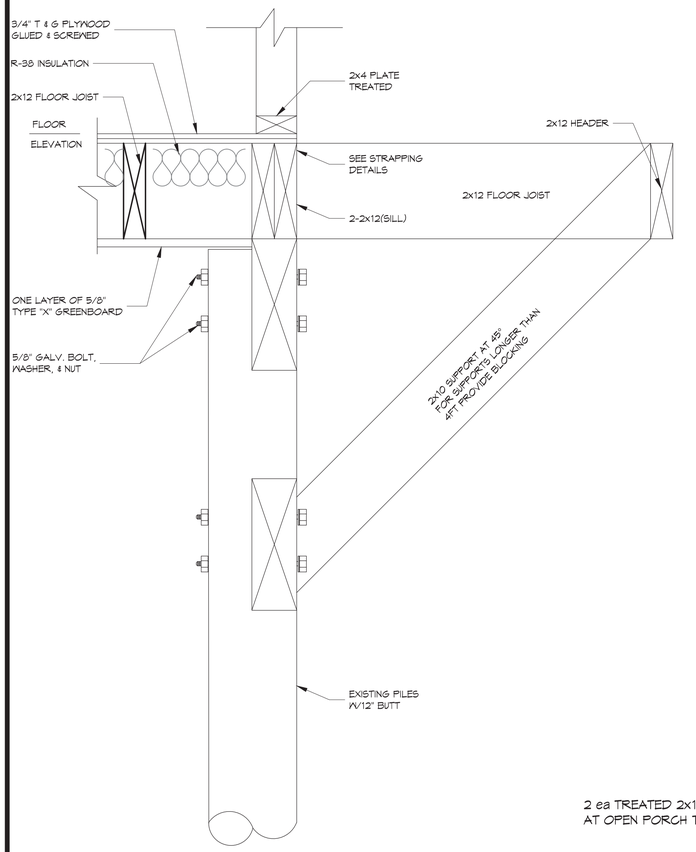

1 / S-2|S-2 **DETAIL**

SCALE: 3/16" = 1'-0"

SINGLE JOIST WITH CANTERLIER

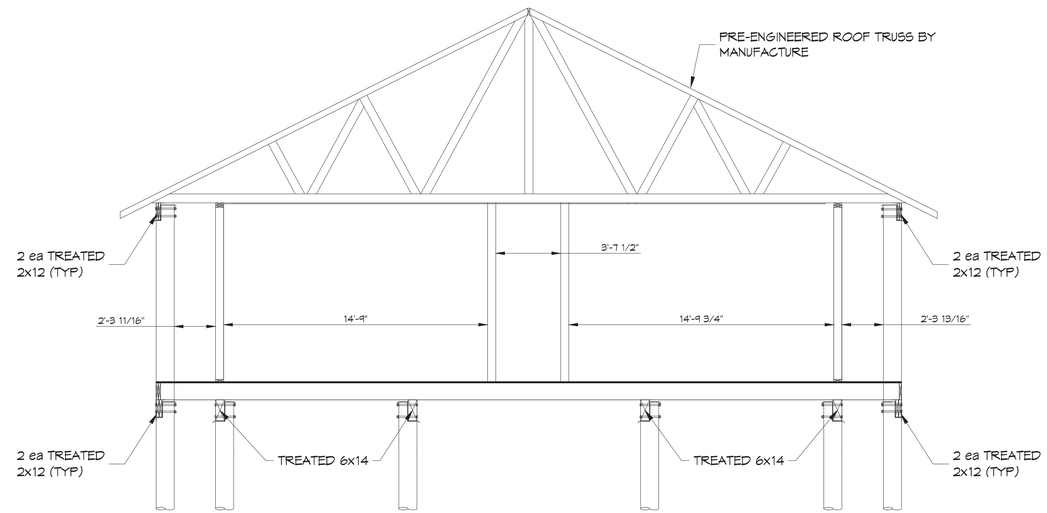

1 / S-3|S-1 **SECTION (TYP)**

SCALE: 1/4" = 1'-0"

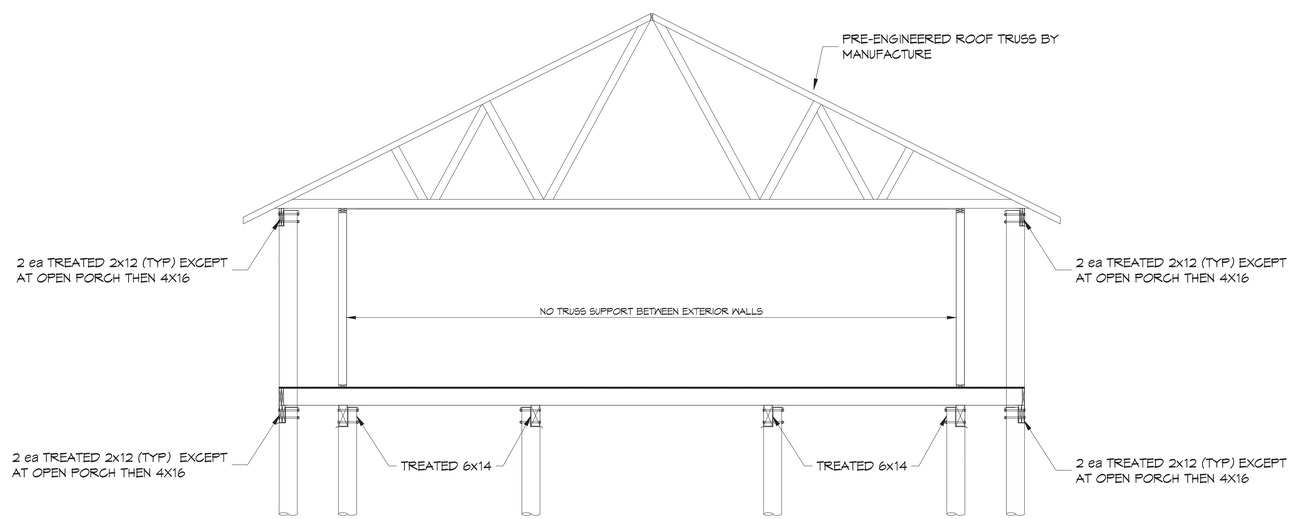

1 / S-3|S-1 **SECTION AT GREAT ROOM**

SCALE: 1/4" = 1'-0"

DAMMON ENGINEERING, INC.
Architects & Engineers
Chief Architect: Kevin J. Kinchen, NCARB
Chief Engineer: Brian Mistich, PE
5500 Oliver Street
Suite 100
Slidell, LA 70458
www.dammonengineering.com
info@dammonengineering.com
Ph: 985.649.5832
F: 985.641.5950

#	DESCRIPTION	DATE

REVISIONS

STATE OF LOUISIANA
BRIAN A. MISTICH
License No. 30187
PROFESSIONAL ENGINEER

STRUCTURAL DRAWINGS

TERRILLION RESIDENCE

25100 CHEF MENTEUR HWY
NEW ORLEANS, LOUISIANA

JOB No: 000 | DATE: APRIL 16 2015
DRAWN BY: DPD | CHECKED BY: CKD

These drawings are the property of Dammon Engineering, and shall not be used for other work and shall not be loaned, copied or reproduced in whole or in part without written consent of Dammon Engineering. These drawings are instruments of service and are intended only for the specific purpose for which they have been prepared and developed without warranty or consent for any other use or purpose whatsoever.

SHEET TITLE:
SECTIONS AND DETAIL

DRAWING NUMBER:

S-3

SHEET No: 3 of 4