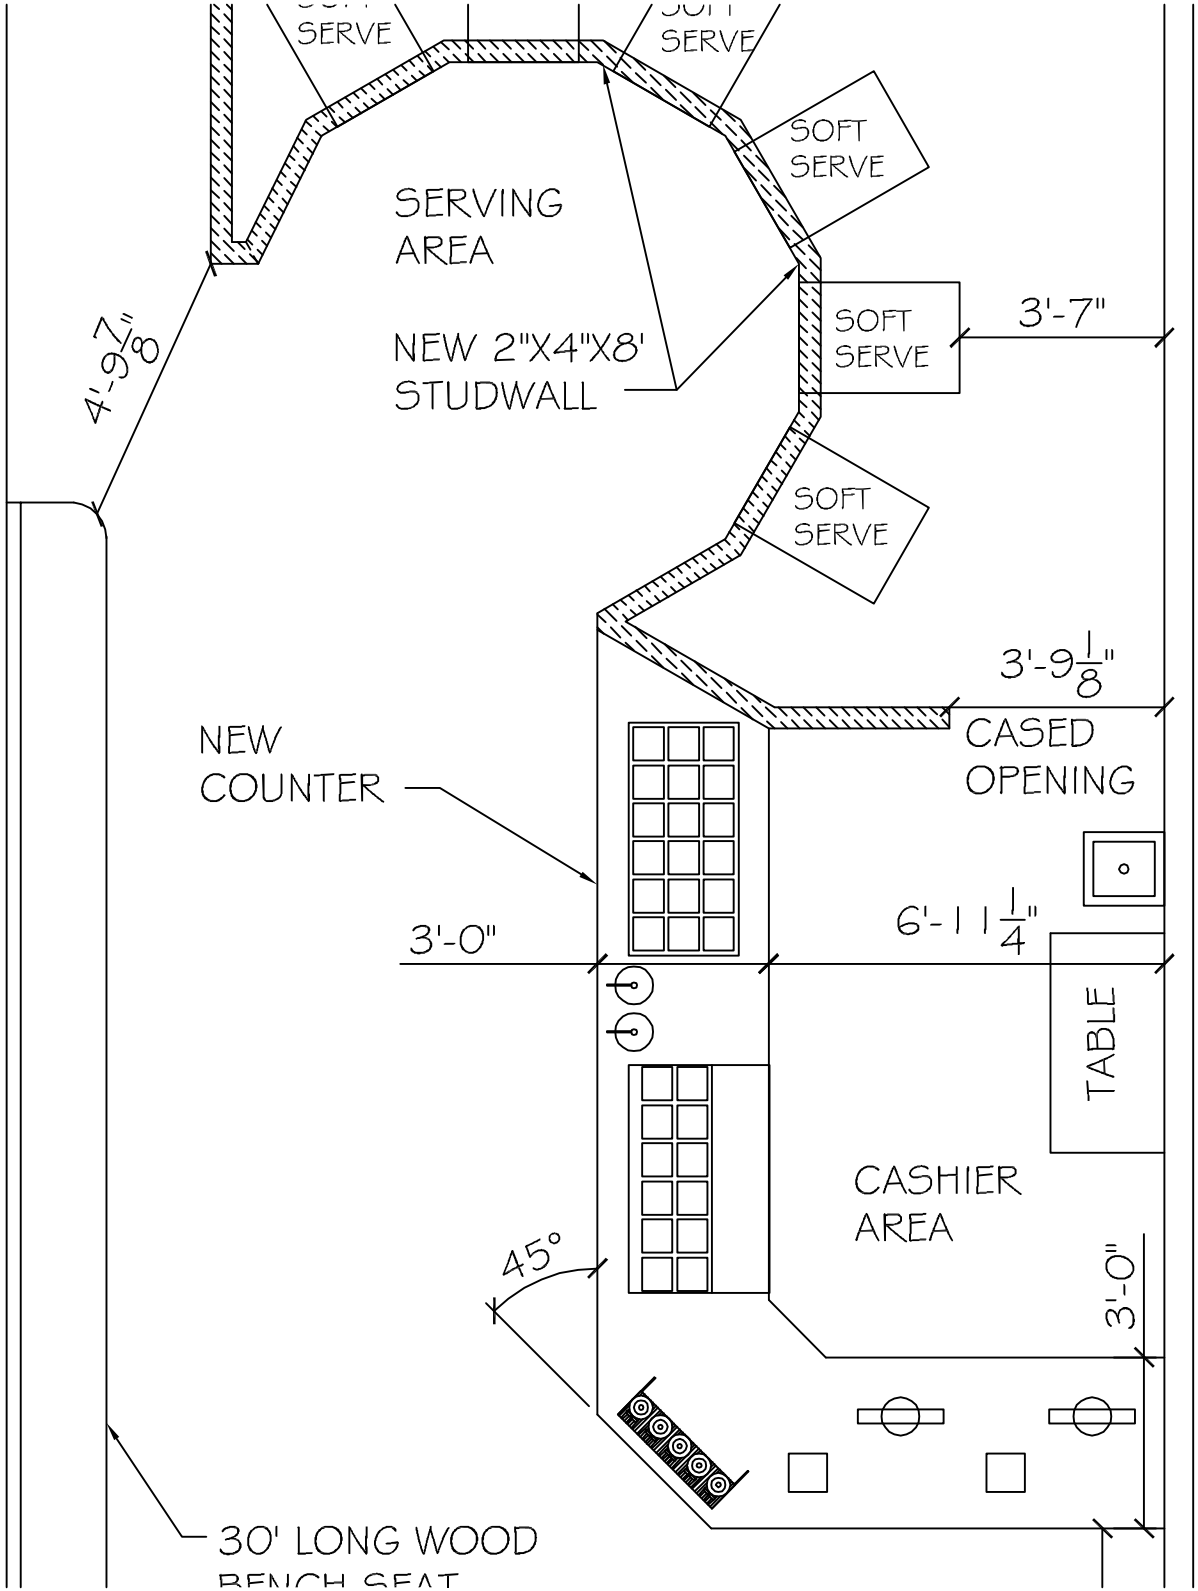
SOFT SERVE
SOFT SERVE
SOFT SERVE
SERVING AREA
NEW 2"X4"X8' STUDWALL
SOFT SERVE
3'-7"
4'-9 7/8"
SOFT SERVE
3'-9 1/8"
CASED OPENING
NEW COUNTER
6'-11 1/4"
3'-0"
TABLE
CASHIER AREA
45°
3'-0"
30' LONG WOOD BENCH SEAT