GENERAL SITE DRAINAGE NOTES

1. CONTRACTOR SHALL COMPLY WITH THE STORMWATER POLLUTION PREVENTION PLAN AS REQUIRED BY THE CITY OF CARENCRO.
2. DRAIN PIPE(S) MUST BE THE BELL AND SPIGOT TYPE WITH "O" RING RUBBER GASKETS. THE BELLS OF THE PIPES SHALL BE LAID UPSTREAM. ALL JOINTS SHALL BE WRAPPED WITH GEOTEXTILE FABRIC. ALL PIPES SHALL REQUIRE A 6" COMPACTED SAND OR LIMESTONE BASE.
3. REMOVE DEBRIS AND CLEAN BOTTOM OF DITCHES DOWN 6" IN DEPTH - REPLACE ANY BROKEN/CRUSHED PIPES OR CULVERTS WITH SAME SIZE AND TYPE.
4. DRAIN PIPE AND FITTINGS WITHIN PROPERTY LINE SHALL BE SDR 35 POLYVINYL CHLORIDE PLASTIC PIPE, MEETING ASTM D 3034. PVC TYPE PSM SEWER PIPE WITH BELL-AND-SPIGOT ENDS FOR GASKETED JOINTS.
5. ELEVATIONS SHOWN ARE MSL.
6. FIELD VERIFY ALL ELEVATIONS AND DRAINAGE SYSTEM PLACEMENT PRIOR TO START OF WORK.
7. THE PERIMETER OF THE PROJECT PROPERTY SHALL BE GRADED SUCH THAT NO RUNOFF IS DISCHARGED TO ADJACENT LOT(S).

SITE DRAINAGE LEGEND

Symbol	Description
TC=100.0'	TOP OF CONCRETE OR TOP OF CURB
BC=100.0'	BOTTOM OF CURB
TG=100.0'	TOP OF GRATE
INV=100.0'	INVERT OF PIPE
— ST — ST — ST —	NEW SUBSURFACE DRAINAGE PIPE
→	DRAINAGE FLOW DIRECTION ARROW

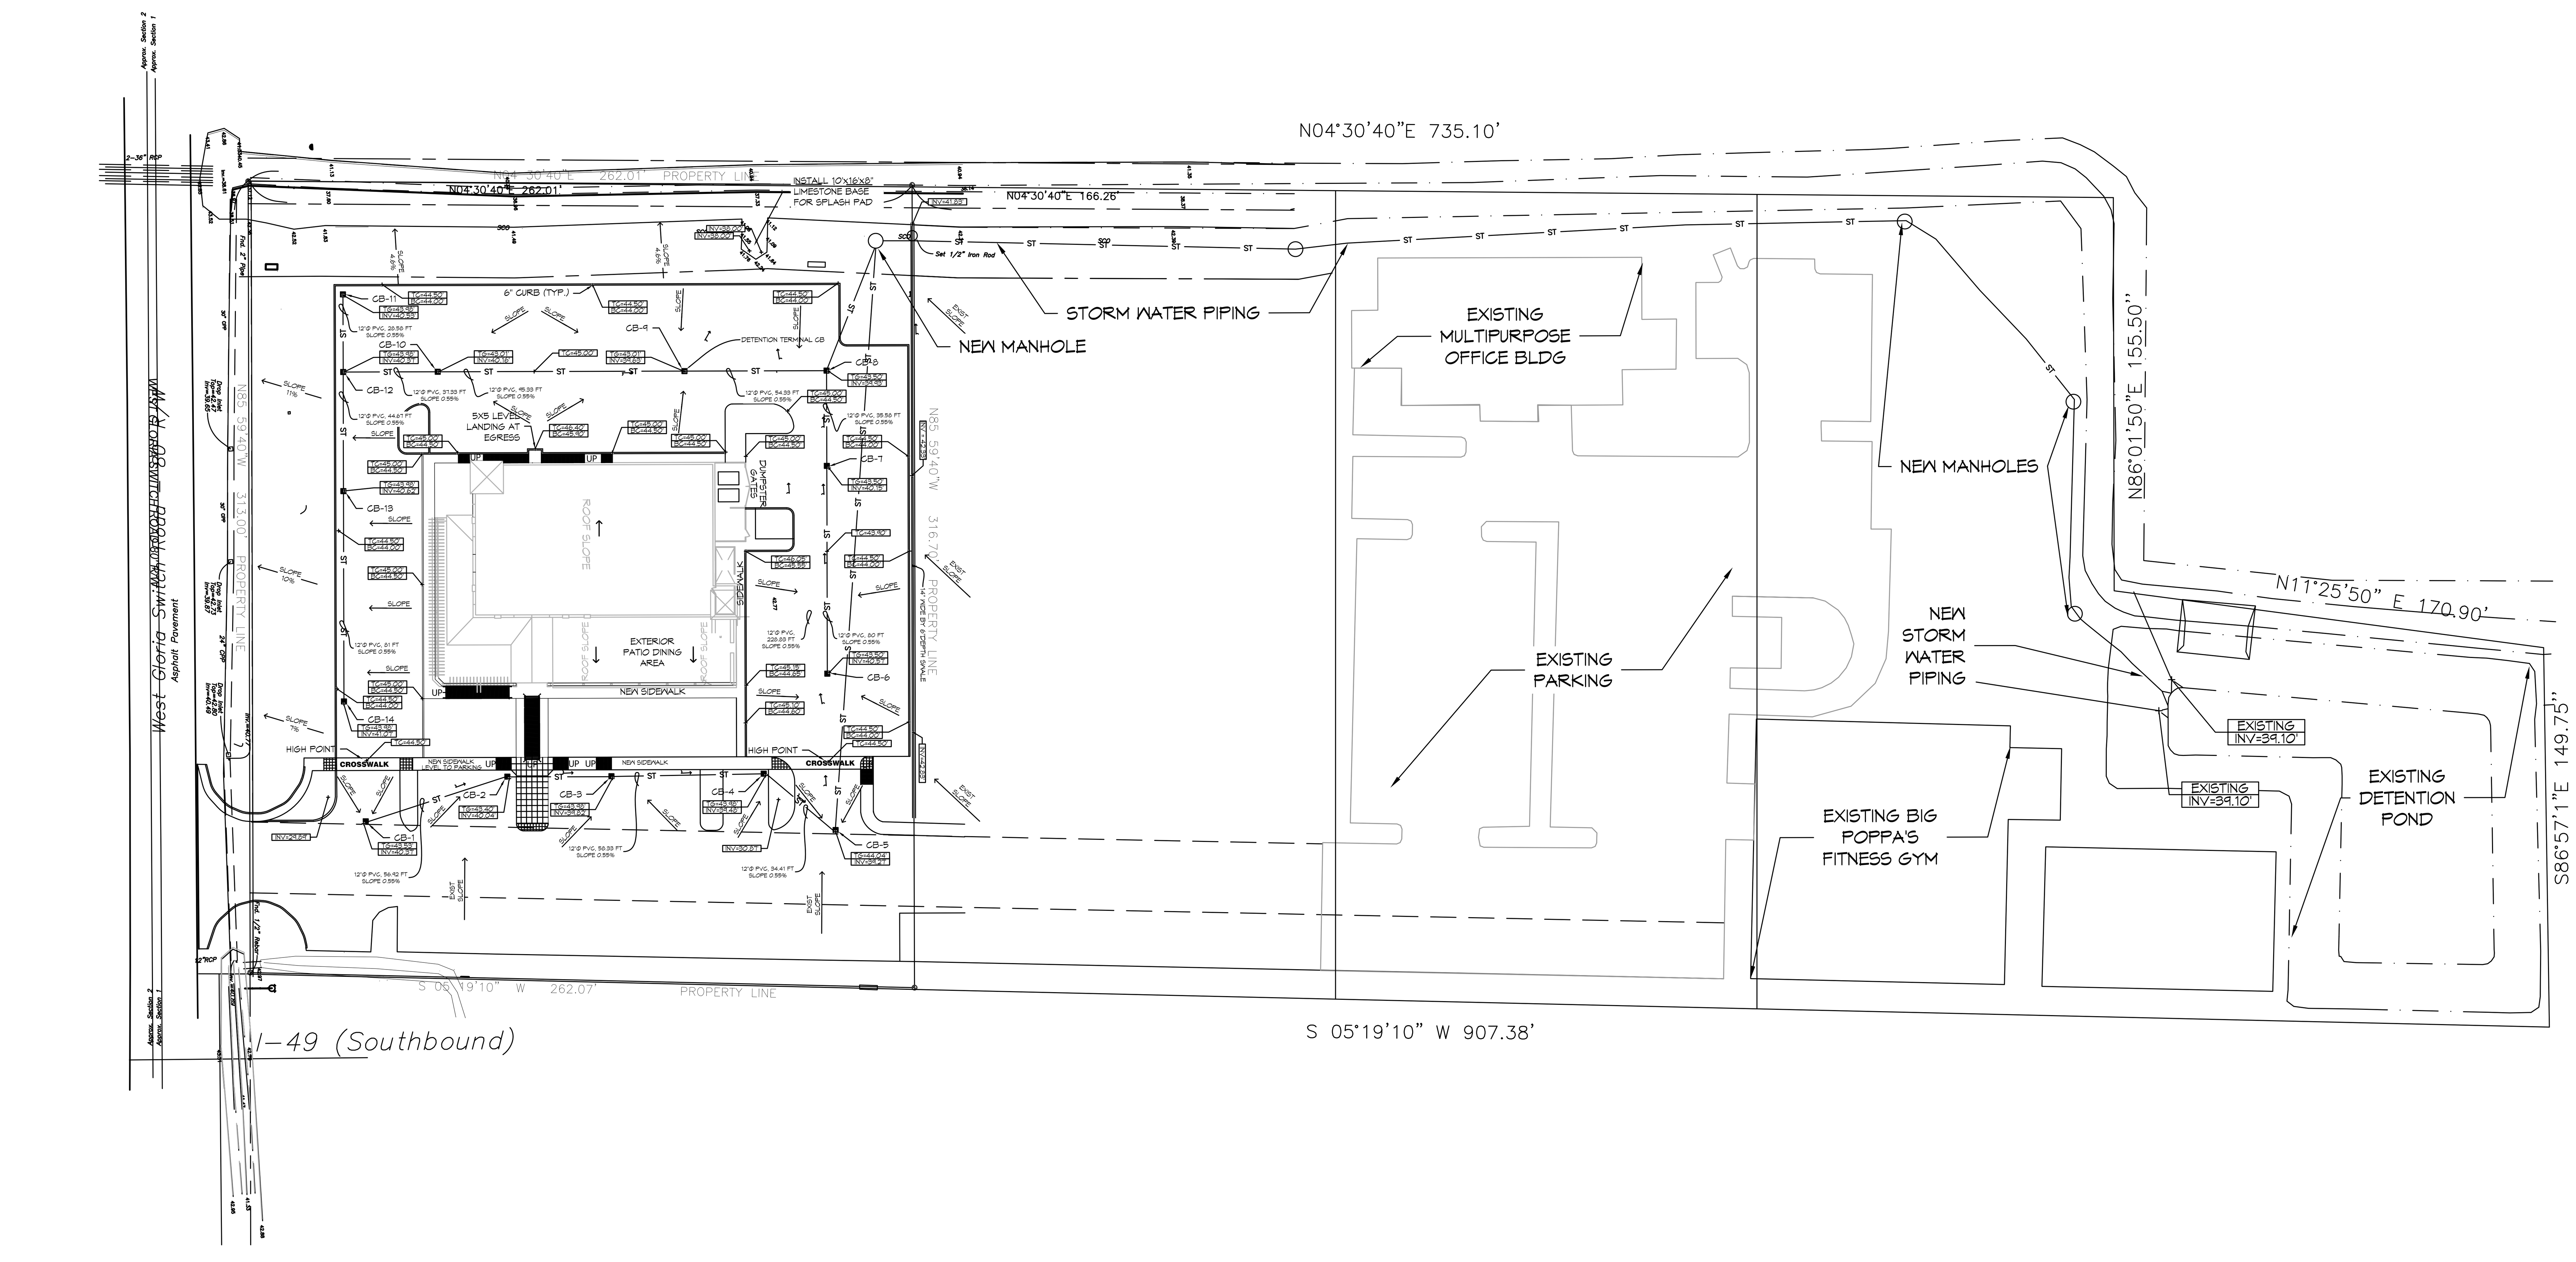

1 DRAINAGE PLAN

SCALE: 1"=40'

DAMMON ENGINEERING, INC.
554 Old Spanish Trail Slidell, LA 70458 (985) 649-5832
Chief Engineer: Brian Mistich, PE
554 Old Spanish Trail
Slidell, LA 70458
www.dammonengineering.com
info@dammonengineering.com
PH: 985.649.5832

#	DESCRIPTION	REVISIONS	DATE

SEAL:

DRAINAGE ANALYSIS FOR THE

EL PASO MEXICAN GRILL

200 WEST GLORIA SWITCH ROAD
CARENCRO, LA 70520

JOB No:	2269	DATE:	SEPTEMBER 1, 2019
DRAWN BY:	DD	CHECKED BY:	BAM

The above drawings and specifications, designs and arrangements represented thereby are and shall remain the property of Dammon Engineering, and no part thereof shall be copied, disclosed to others, or used in connection with any work or project other than the specific project for which the have been prepared and developed without written consent of Dammon Engineering. Visual contact with these drawings or specifications shall constitute conclusive evidence of acceptance of these restrictions.

SHEET TITLE:
SITE PLAN - DRAINAGE

DRAWING NUMBER:

C1.3

SHEET No: 3 of 7