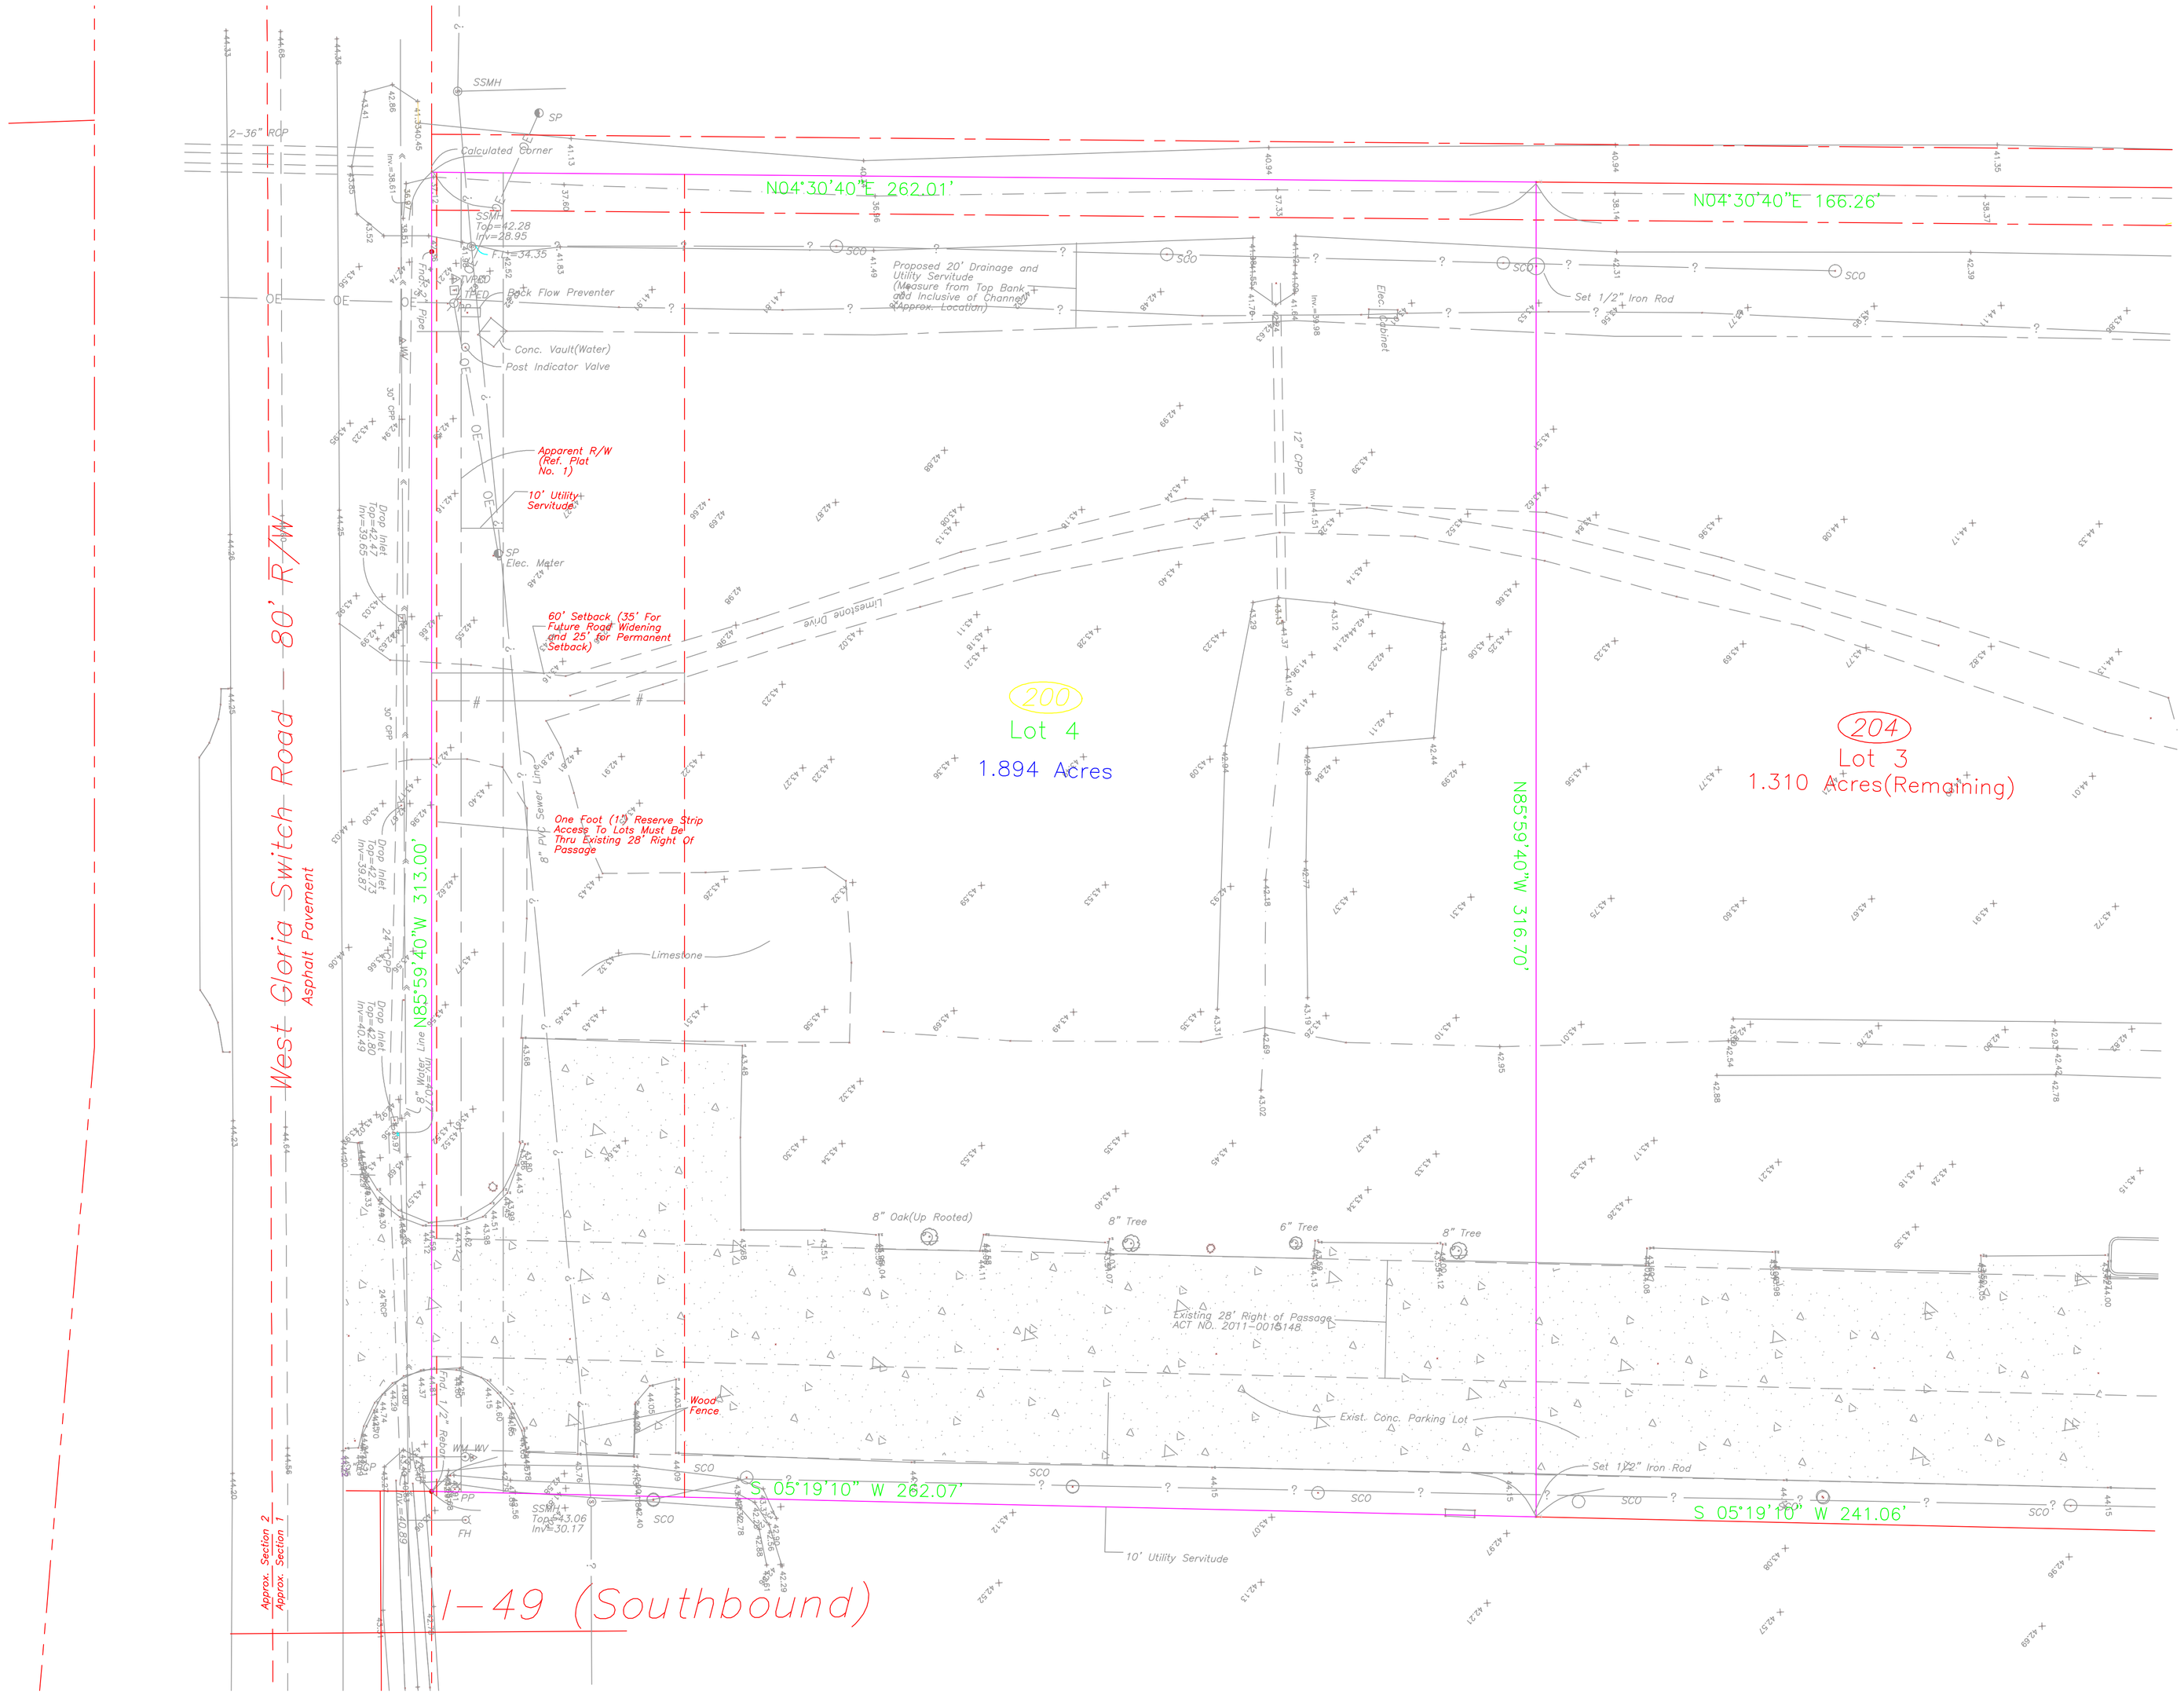

1 PRE-DEVELOPMENT SURVEY

SCALE: 1"=20'

DAMMON ENGINEERING, INC.
LOUISIANA & MISSISSIPPI

www.dammonengineering.com
info@dammonengineering.com
PH: 985.641.5832
F: 985.641.5950

Chief Engineer: Brian Mistich, PE
554 Old Spanish Trail
Slidell, LA 70458

#	DESCRIPTION	DATE

REVISIONS

SEAL:

DRAINAGE ANALYSIS FOR THE

EL PASO MEXICAN GRILL

200 WEST GLORIA SWITCH ROAD
CARENCRO, LA 70520

JOB No:	2264
DATE:	JANUARY 11, 2016
DRAWN BY:	ATL
CHECKED BY:	GCD

SHEET TITLE:
PRE-DEVELOPMENT SURVEY

DRAWING NUMBER:

C1.2

SHEET No: 2 of 5