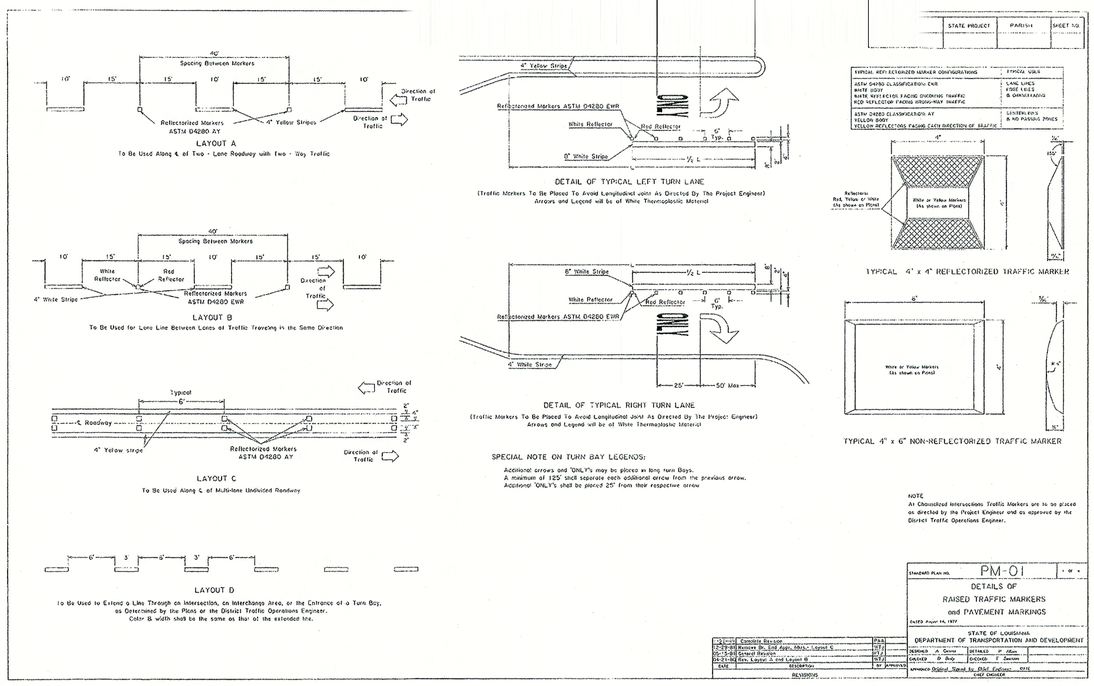

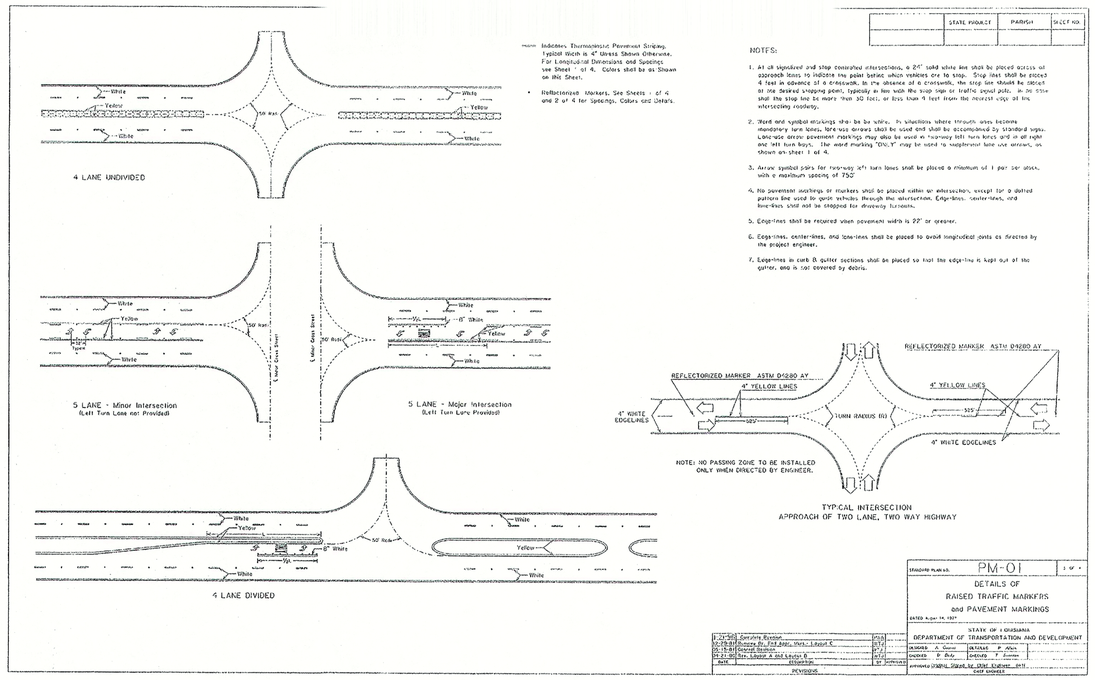

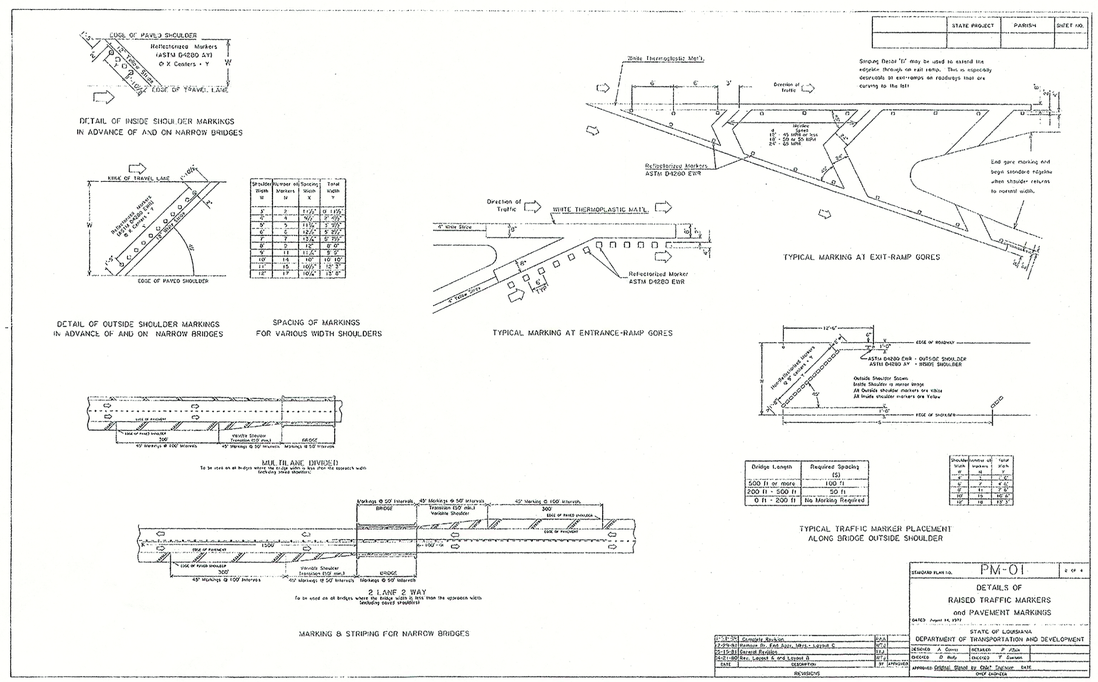

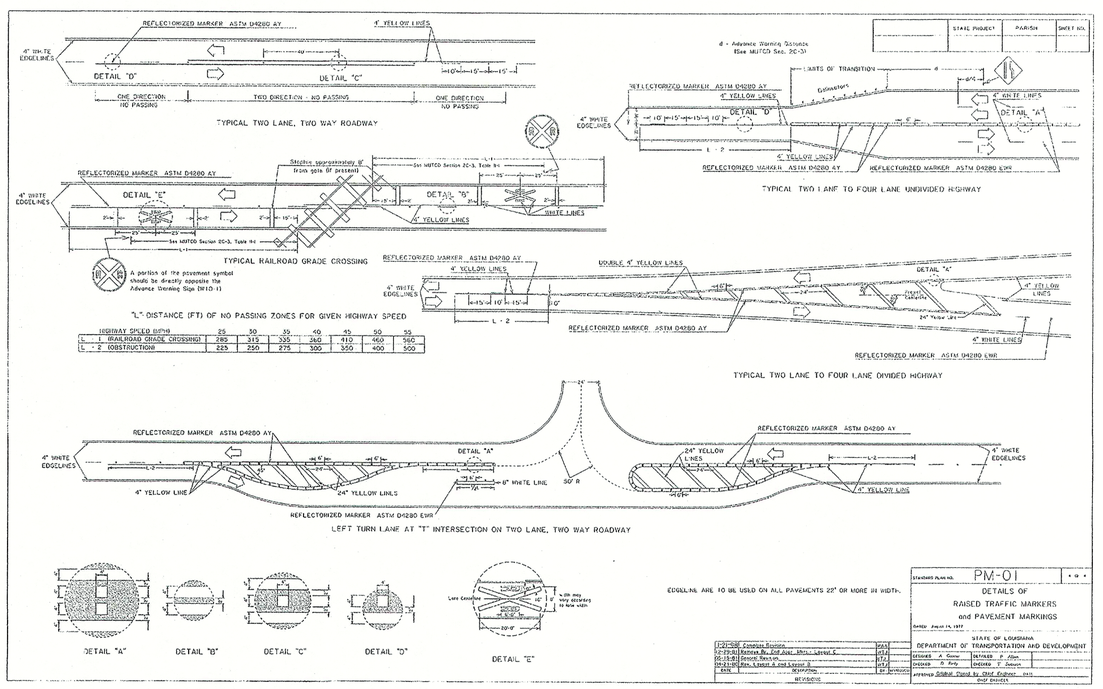

DETAIL SHEET

DATE	DESCRIPTION	BY
	REVISION	

DDG DUPLANTIS DESIGN GROUP, PC
Respect • Integrity • Client Satisfaction • Excellence
THIBODAUX MANDEVILLE HOUSTON
Civil Engineering • Site Development • Land Planning • Public Works • Architecture
735 N. Canal Street, Thibodaux, Louisiana 70301 Phone: 985.446.8549
Mandeville, Louisiana 70448 Fax: 985.626.0269

STAMP

SIGNATURE:

DATE:

PROPOSED RETAIL DEVELOPMENT
CITY OF BOUTTE
ST. CHARLES PARISH, LOUISIANA
FOR THE SPECTRA GROUP, INC.
MEMPHIS, TENNESSEE

DRAWN	NMO
CHECKED	THB
DATE	8-10-07
SCALE	AS SHOWN
PROJECT NO.	07-205
FILE:	07-205 D1
SHEET	C-13