PO 392206
MARCO'S PIZZA–FIRE SUPPRESSION SYSTEM FOR HOOD
2349 EAST GAUSE BLVD
SLIDELL, LA

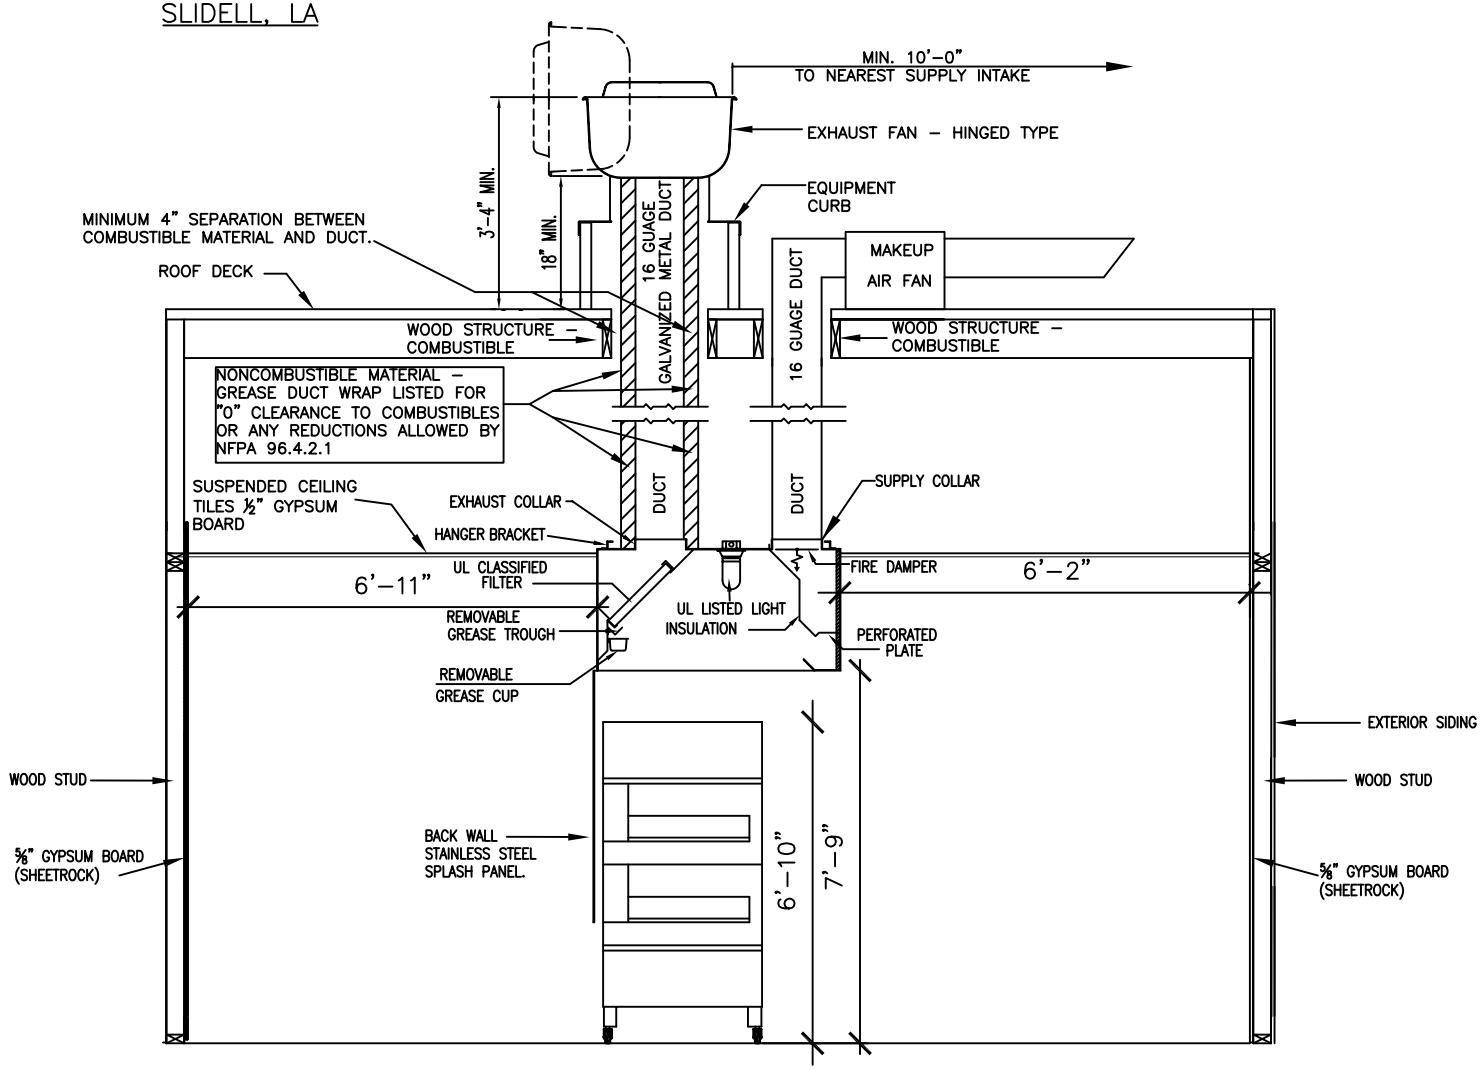

TYPICAL MARCO'S PIZZA HOOD & DUCT INSTALLATION
W/CLEARANCE REDUCTION MATERIALS TO PROTECT COMBUSTIBLES

N.T.S

HOOD INFORMATION TABLE

AIR REQUIREMENTS																							
HOOD NO.	MODEL	LGTH	WDTH	MAX. COOKING TEMP.	EXHAUST COLLAR						SUPPLY COLLAR						HOOD CONSTRUCTION	HOOD CONFIGURATION		PLENUM		CEILING ENCLOSURE	
					QTY	SIZE		EXHAUST		TOTAL EXH CFM	QTY	SIZE		SUPPLY		TOTAL SUP CFM		END/END	BACK/BACK	BACK	FRONT	MATERIAL	HEIGHT
						W	L	CFM	S.P.			W	L	CFM	S.P.								
1	SC	10'–6"	72"	450 DEG.	1	16"	16"	2709	.625"	2709	1	10"	30"	2031	.25"	2031	430 S/S	–	–	–	–	–	–

*** 48" TALL BACK WALL SPLASH PANEL PROVIDED WITH HOOD ***