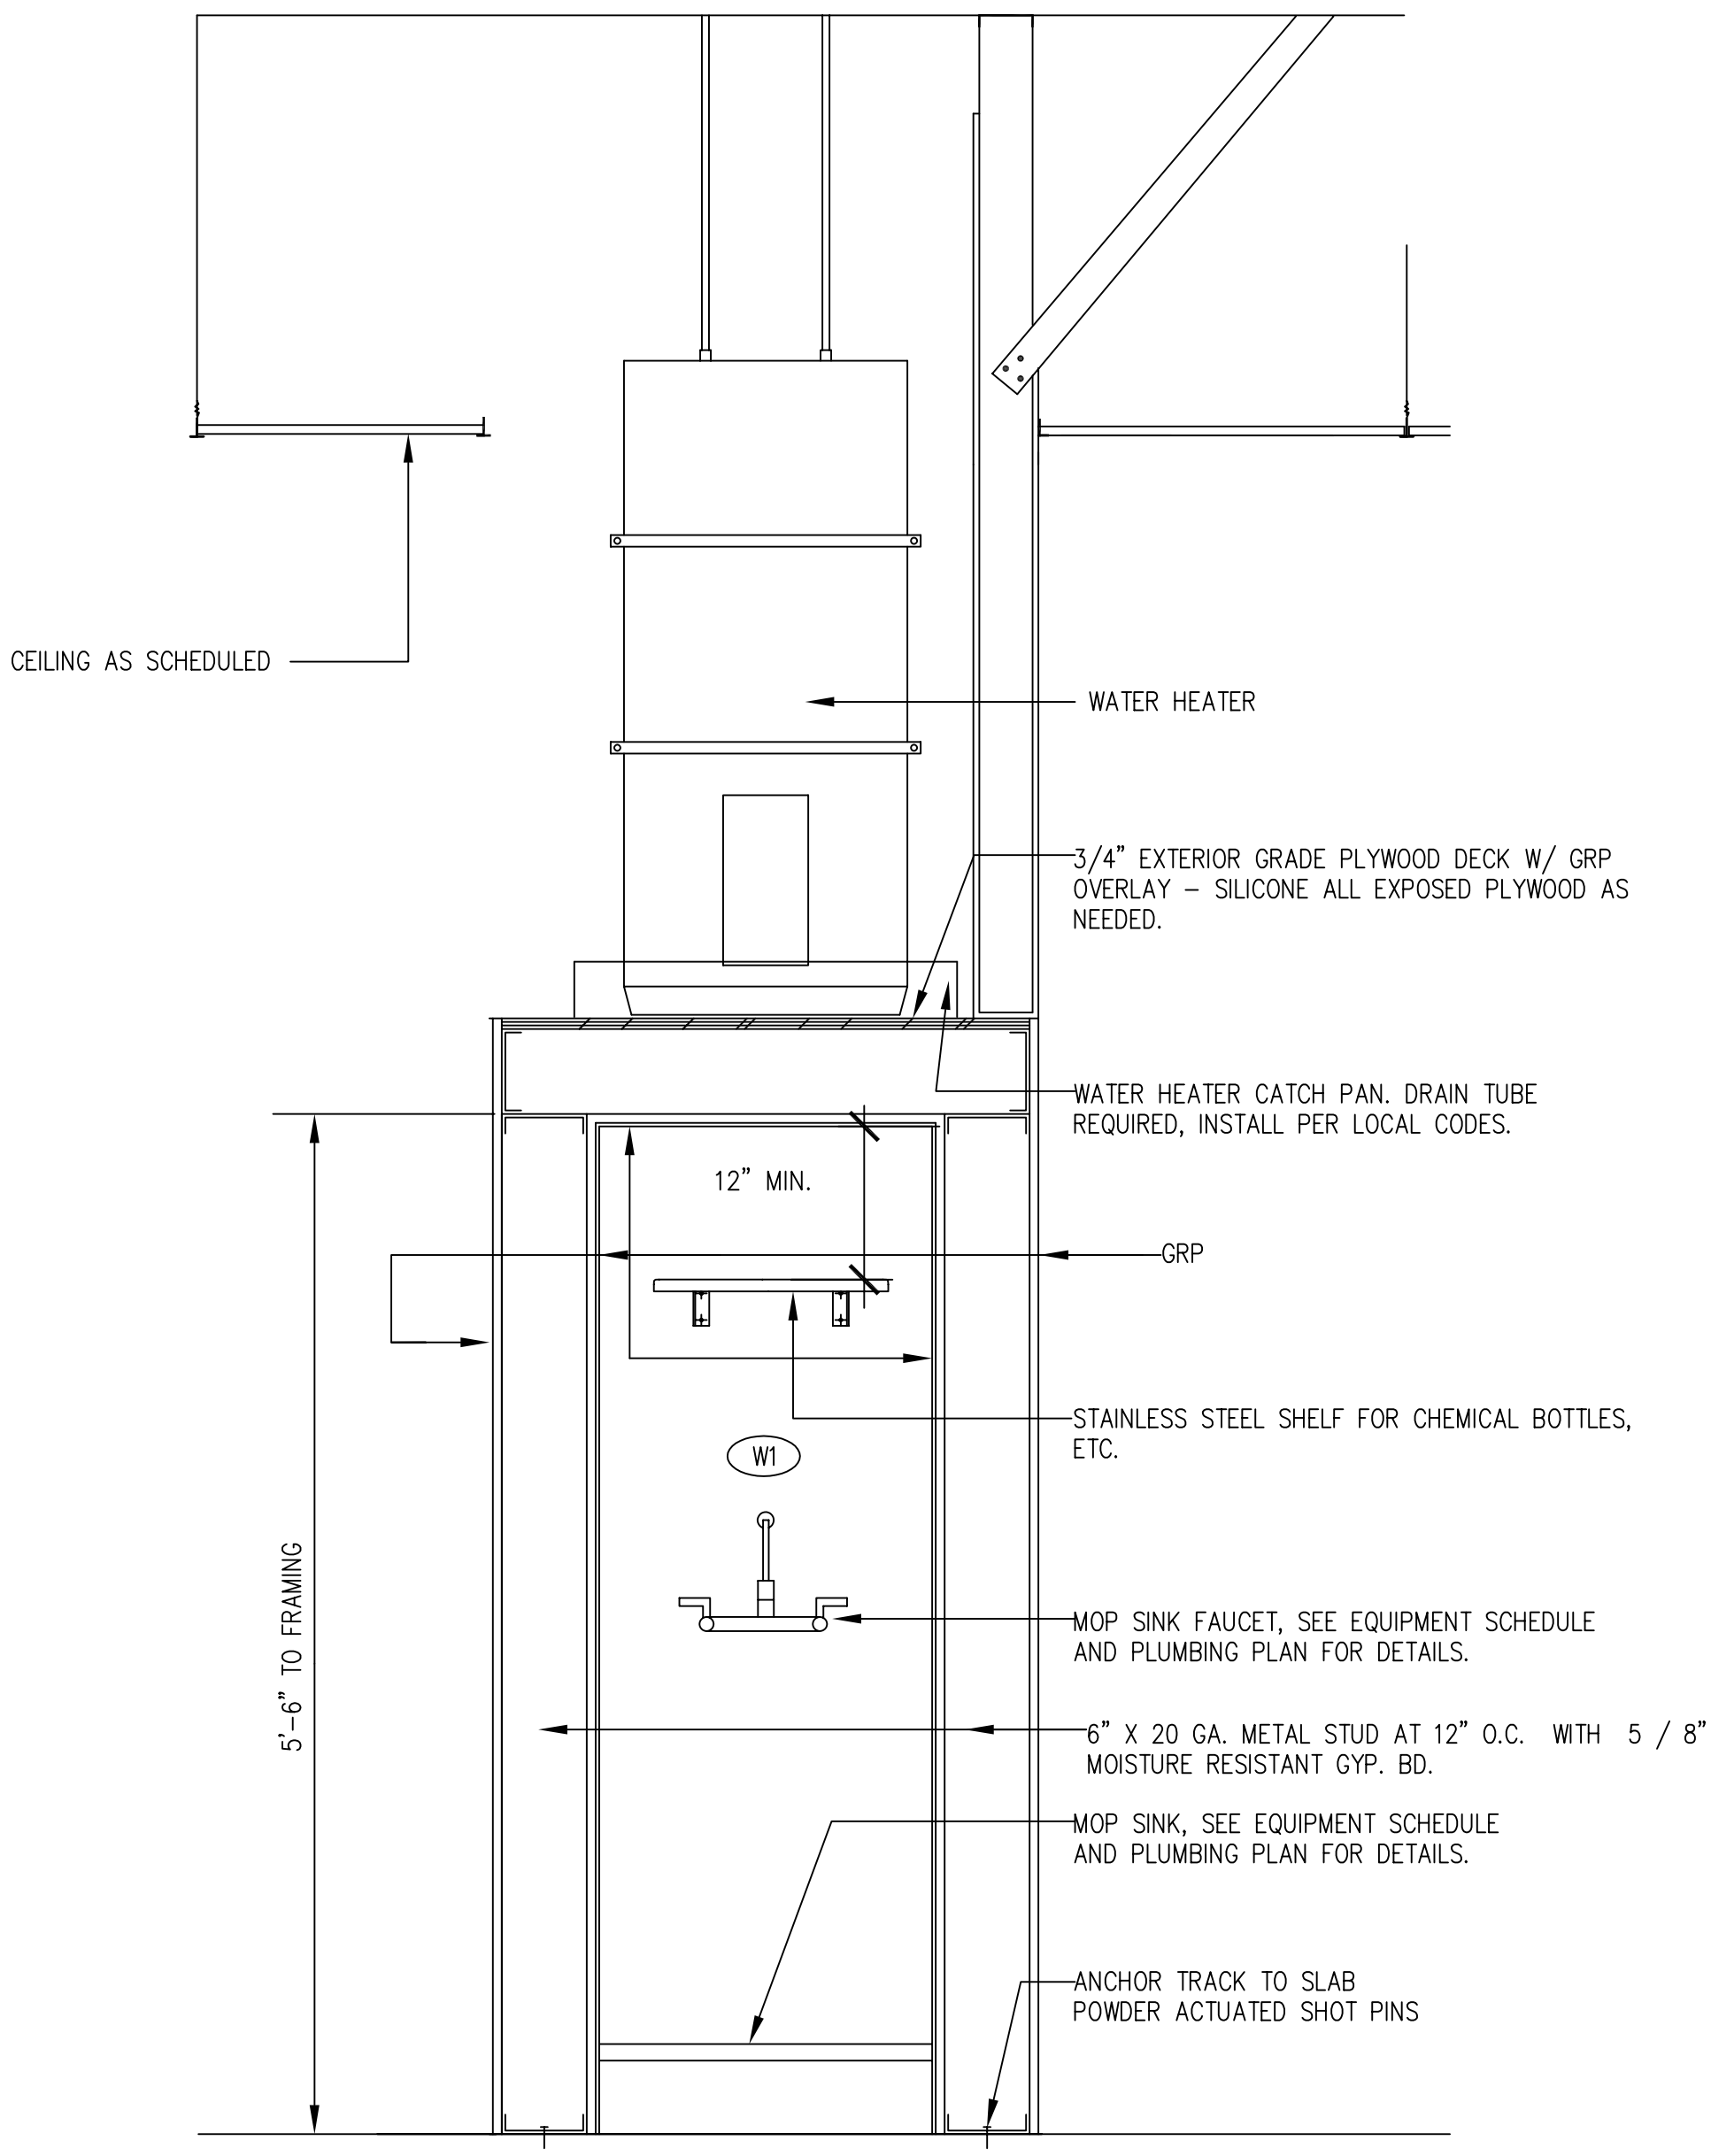

2
A4.1

MOP SINK DETAIL

SCALE: NOT TO SCALE