EQUIPMENT SCHEDULE FOR STIX RESTAURANT

KITCHEN 1st floor			equipment					electrical					plumbing					remarks
NO.	QTY.	DESCRIPTION	MANUFACTURE	MODEL NO.	furnished by	installed by	SIZE (inches) Unless noted	VOLTS	AMPS	PHASE	H.P.	NEMA	C.W.	H.W.	DRAIN	GAS	BTU	
1	1	Waitress Station	GSW		Owner	G.C.	60w x 30d											
2	1	Coffee Brewer	Bloomfield	8543-D2	Owner	G.C.		120	14.2	1		5-15P						
3	1	Tea Brewer	Bloomfield	8740-3/5G	Owner	G.C.		120	13	1		5-15P						
4	2	Tea Dispenser	Bloomfield	4G-35NTD														
5	1	Soda Dispenser - Provided by CocaCola																
6	1	Glass Door Refrigerator	Turbo Air	TGM-35R			42w x 30d	115	10.2	1	1/2	5-15P						Waitress Station Room
7	1	Stainless Worktable - 24" x 36"	GSW	WTP-2436	Owner	G.C.	24 x 36											
8	1	Electric Soup Kettle	Thunder	SEJ30000	Owner	G.C.		120	5	1								
9	1	Electric Coffee Urn - 100 Cup			Owner	G.C.												
10	1	Fryer - Gas	Pitco	35C+S			15w x 31d									NAT	90,000	
11	1	Hotplate - 4 Burner, Gas	Turbo Air	TAHP-24-4			24w x 30d									NAT	128,000	
12	1	Griddle - 36", Gas	Turbo Air	TAMG-36	Owner	G.C.	36w x 30 d									NAT	66,000	
13	1	Stock Pot Range - Gas	Turbo Air	TASP-18	Owner	G.C.	18w x 21d									NAT	79,000	
14	1	Equipment Stand - S/S - 30" x 60"	GSW	ES-P3060	Owner	G.C.	60w x 30d											
15	1	Chinese Wok Range - 1 Burner	GSW		Owner	G.C.	23x42x52H									NAT	138,000	
16	1	Gas Rice Cooker - 55 Cup	Thunder	RER-55ASN	Owner	G.C.	24" w									NAT		
17	1	Equipment Stand - S/S - 30" x 48"	GSW	ES-P3048	Owner	G.C.	48w x 30d											
18	1	Sandwich Unit - 24 Pan	Turbo Air	TST-60SD-24	Owner	G.C.	60w x 34d	115	7.5	1	1/2	5-15P						
19		Not Used																
20	1	S/S Double Overshelf - 12" x 60"	GSW	DS-1260	Owner	G.C.	12 x 60											For Item 80
20-1	1	S/S Double Overshelf - 12" x 48"	GSW	DS-1248			12 x 48											For Item 21
21	1	Stainless Worktable - 30" x 60"	GSW	WTP-3060	Owner	G.C.	30 x 60											
21-1	1	S/S Dish Cabinet - 15" x 48"	GSW	CDN-1548			15 x 48											
22	1	Glass Door Refrigerator	Turbo Air	TGM-35R	Owner	G.C.	42w x 30d	115	10.2	1	1/2	5-15P						Kitchen - Next to Item 23
23	1	S/S Worktable with Prep Sink - 30" x 60"	GSW	WT-PS3060R	Owner	G.C.	30 x 60											Sink on Right Side
24-31		Not Used																
32	1	Ice Maker & Bin	HOSHI	KM-901MRH	Owner	G.C.	52w x 32.5d	208-230	11.6	1								Remote Condenser
33	1	Walk-In Cooler/Freezer - 14' x 8'			Owner	G.C.	14' x 8'											Cooler: 8x8, Freezer 8x6
34	1	3 Compartment Sink with 2 Drainboards	GSW	SE18183D	Owner	G.C.	90.75w x 24d											for Dishwasher Room
35	1	Dishtable - Clean Side	GSW	DT-24C-L	Owner	G.C.	24w x 30d											for Dishwasher Unit
36	1	Dishwasher																Provided by Others
37	1	Dishtable - Dirty Side	GSW	DT-48S-R			48w x 30d											for Dishwasher Unit
38	1	Handsink	GSW	HS-1615W	Owner	G.C.	16 x 15											Wall Mounted
39	1	2 Compartment Sink	GSW	SE18182D	Owner	G.C.	72w x 24d											
40-51		Not Used																
52	1	Bar Sink - 3 Compartment w/ 2 DB	KROWNE	18-53C	Owner	G.C.	60w x 18.5d											
53	1	Ice Bin / Cocktail Station	KROWNE	18-24	Owner	G.C.	24w x 18.5d											
54	1	Bottle Cooler - 36"	Turbo Air	TBC-36SB			37w x 27d	115	4.5	1	1/4	5-15P						
55	1	Sushi Case	HOSHI	HNC-180BA-R	Owner	G.C.	71W X 14D	115	13	1		5-15P						Left Side Compressor
56	1	Sushi Case	HOSHI	HNC-180BA-L	Owner	G.C.	71W X 14D	115	13	1		5-15P						Right Side Compressor
57	1	Undercounter - Freezer	NORLAKE	NLUF48	Owner	G.C.	48.25w x 30d	115	8.9	1	1/2	5-15P						
58	1	Undercounter - Refrigerator	NORLAKE	NLUR48	Owner	G.C.	48.25w x 30d	115	7.9	1	3/8	5-15P						

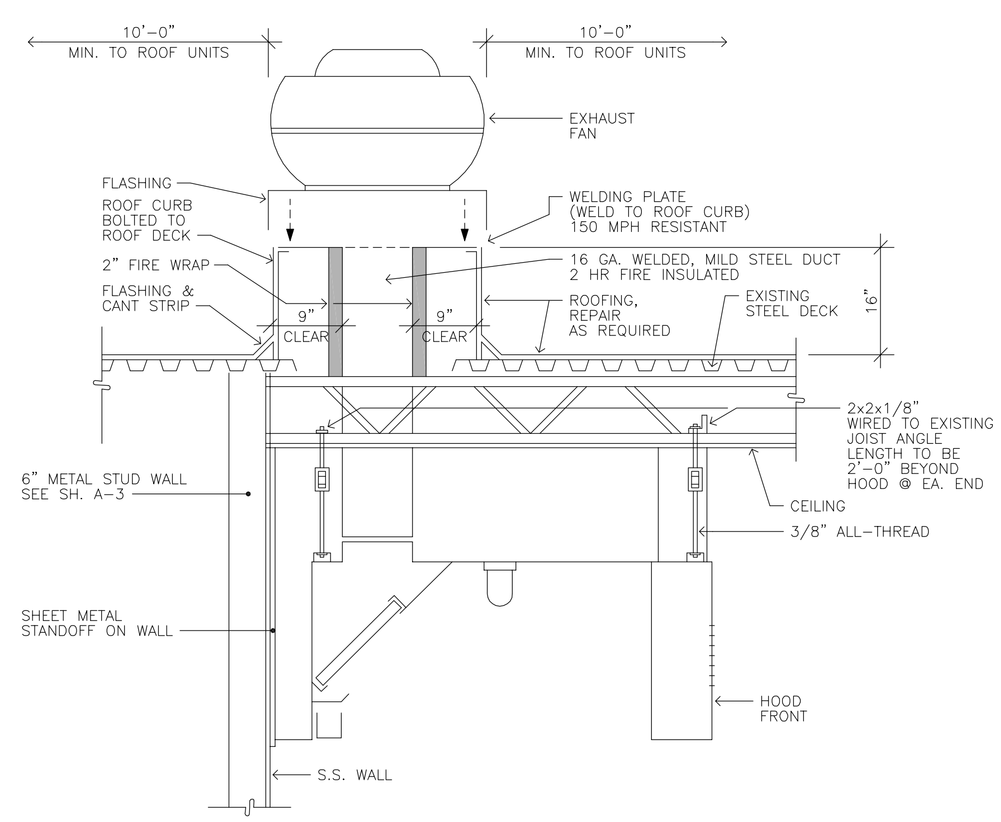

1 HOOD FAN DETAIL

SCALE: NONE

W • ARCHITECT, P.A.

4100 LEGENDARY DRIVE, SUITE 240
DESTIN, FLORIDA 32541
850.865.0470
Member of American Institute of Architects
DBPR NBR AA 2600-1732

Copyright 2013 W • Architect, P.A.

PROPERTY OF W. ARCHITECT, P.A. (WAPA). DO NOT REPRODUCE THESE DRAWINGS AND OR SPECIFICATIONS WITHOUT THE EXPRESSED WRITTEN CONSENT OF WAPA. THE DRAWINGS AND SPECIFICATIONS ARE INSTRUMENTS OF THE SERVICE AND SHALL REMAIN THE PROPERTY OF WAPA WHETHER THE PROJECT FOR WHICH THEY ARE CREATED IS EXECUTED OR NOT. THESE DRAWINGS AND SPECIFICATIONS SHALL NOT BE USED BY ANYONE ON ANY OTHER PROJECTS, FOR ADDITIONS TO THIS PROJECT, OR FOR COMPLETION OF THIS PROJECT UNLESS THE EXPRESSED WRITTEN PERMISSION OF W. ARCHITECT, P.A. IS GIVEN.

W. ANDREW POPE
LOUISIANA LICENSE 3053

PROJECT

STIX HIBACHI RESTAURANT
CAMELLIA SQUARE
SLIDELL, LOUISIANA

STIX HIBACHI & SUSHI

ISSUED FOR :

- ☐ SCHEMATICS
- ☐ DESIGN DEVELOPMENT
- ☐ 60% REVIEW
- ☐ 100% CONTRACT DOCUMENTS
- ☐ DEVELOPMENT ORDER
- ☐ PRICING
- ☐ BIDDING
- ☒ PERMIT
- ☐ CONSTRUCTION

DATE:
NO. OF PAGES:

SHEET TITLE

EQUIPMENT SCHEDULE

DATE

MAY 30 2013

REVISIONS

DATE	REMARKS

A-4.1

SHEET NO.