## KEY PLAN

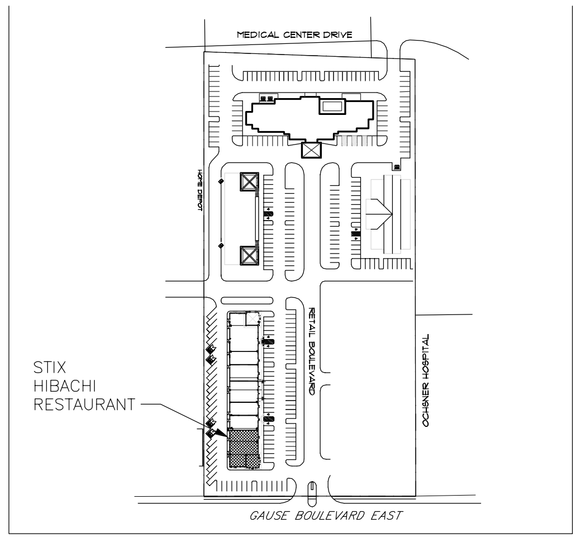


## VICINITY MAP

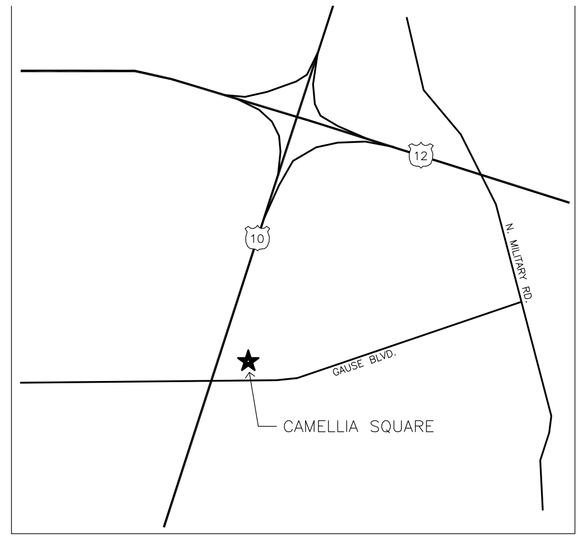


## PROJECT NAME

# STIX HIBACHI RESTAURANT

STIX HIBACHI & SUSHI

## CAMELLIA SQUARE
## GAUSE BLVD. • SLIDELL • LOUISIANA

## ABBREVIATIONS

A.B. ANCHOR BOLT
ACOUST ACOUSTICAL
A.F.F. ABOVE FINISH FLOOR
ALT. ALTERNATE
ALUM. ALUMINUM
APPROX. APPROXIMATELY
ARCH. ARCHITECTURAL
BD. BOARD
BLDG. BUILDING
BLK. BLOCK
BLKG. BLOCKING
BM. BEAM
B.O.S. BOTTOM OF STEEL
BS BOTH SIDES
BTM. BOTTOM
B.U.R. BUILT UP ROOF
C.I. CAST IRON
C.J. CONTROL JOINT
C.T. CERAMIC TILE
CAB. CABINET
CEM. CEMENT(ITIOUS)
CG CORNER GUARD
CL. CLEAR
CLG. CEILING
CMU. CONCRETE MASONRY UNIT
CO CLEAN OUT
COL. COLUMN
CONC. CONCRETE
CONST. CONSTRUCTION
CONT. CONTINUOUS
CONTR. CONTRACTOR
CPT. CARPET
CR CARTRAIL, CHAIRRAIL
CSK COUNTERSUNK
D DEPTH: DEEP
DBL. DOUBLE
DEMO DEMOLITION
DET. DETAIL
DIA. DIAMETER
DN. DOWN
DIM. DIMENSION
D.O. DOOR OPENING
D.S. DOWN SPOUT
DWG. DRAWING
E EAST
EA. EACH
E.B. EXPANSION BOLT
EIFS EXTERIOR INSULATION FINISH SYSTEM
E.J. EXPANSION JOINT
EL. ELEVATION (FLOOR)
ELEV. ELEVATION
ELEC. ELECTRICAL
EQ. EQUAL
EQUIP. EQUIPMENT
E/W EACH WAY
EWC ELECTRIC WATER COOLER
EXIST. EXISTING
EXP. EXPOSED (CONSTRUCTION)
EXT. EXTERIOR
F.D. FLOOR DRAIN
F/O FACE OF
FIN. FINISH
FL FLOOR
FDN. FOUNDATION
F.S. FLOOR SINK
FT FOOT, FEET
FTG. FOOTING
G.C. GENERAL CONTRACTOR
GA. GAUGE: GYPSUM ASSOC.
GALV. GALVANIZED
GEN. GENERAL
GL. GLASS/GLAZING: GLUE
GYP. BD. GYPSUM BOARD
H HIGH
H.B. HOSE BIBB
HC HANDICAPPED
HDW. HARDWARE
H.M. HOLLOW METAL
HORIZ. HORIZONTAL
H.P. HIGH POINT
HT. HEIGHT
H.V.A.C. HEATING VENTILATING & AIR CONDITIONING
ID INSIDE DIAMETER
INCL. INSULATION
INT. INTERIOR, INTERMEDIATE
J.V. JOB VERIFY
JT JOINT
LAM. LAMINATED
LF LINEAR FEET
LG. LONG , LARGE
LLH LONG LEG HORIZONTAL
LLV LONG LEG VERTICAL
LOC. LOCATION
L.P. LOW POINT
MAS. MASONRY
MATL. MATERIAL
MAX. MAXIMUM
MECH. MECHANICAL
MED. MEDIUM
MFR. MANUFACTURER
MIN. MINIMUM
MISC. MISCELLANEOUS
M.O. MASONRY OPEING
M.R.G.B MOISTURE RESISTANT GYPSUM BOARD
MTD. MOUNTED
MTL. METAL
N NORTH
N.I.C. NOT IN CONTRACT
NO., # NUMBER
NTS NOT TO SCALE
O/A OVERALL
O.F.D. OVERFLOW DRAIN
O/H OVERHEAD
O/O OUT TO OUT
OC ON CENTER
OD OUTSIDE DIAMETER
OPNG. OPENING
OPP OPPOSITE
P PAINT
PC. PIECE
PL. PLATE
PLAS. PLASTER, PLASTIC
PLYWD. PLYWOOD
PTD. PAINTED
QUAN QUANTITY
R RADIUS: RISER
R.D. ROOF DRAIN
REINF. REINFORCING
REQD. REQUIRED
RESIL. RESILIENT
REV REVISION, REVERSE
RM. ROOM
R.O. ROUGH OPENING
ROMTS. REQUIREMENTS
RTU ROOF TOP UNIT
R.W.L. RAIN WATER LEADER
SCHED. SCHEDULE
SF SQUARE FEET, STOREFRONT
SHT. SHEET
SIM. SIMILAR
S.M.S. SHEET METAL SCREW
SPECS SPECIFICATIONS
SQ SQUARE
S.S. SERVICE SINK, STAINLESS STEEL
STD. STANDARD
STL. STEEL
STOR STORAGE
STRUCT. STRUCTURAL
SUSP. SUSPENDED
T TREAD
T/B TOP & BOTTOM
TEL TELEPHONE
T/O TOP OF
T.O.M. TOP OF MASONRY
T.O.S. TOP OF STEEL
TH THICK(NESS)
TYP. TYPICAL
UL UNDERWRITERS LABORATORY
U.N.O. UNLESS OTHERWISE NOTED
V VOLT
VCT. VINYL COMPOSITION TILE
W WIDTH: WASTE: WEST: WIRE
W/ WITH
W.C. WATER CLOSET
WD. WOOD
WT WEIGHT
W/H WATER HEATER
W/I WITHIN
W/O WITHOUT
WMF. WELDED WIRE FABRIC

## SYMBOLS

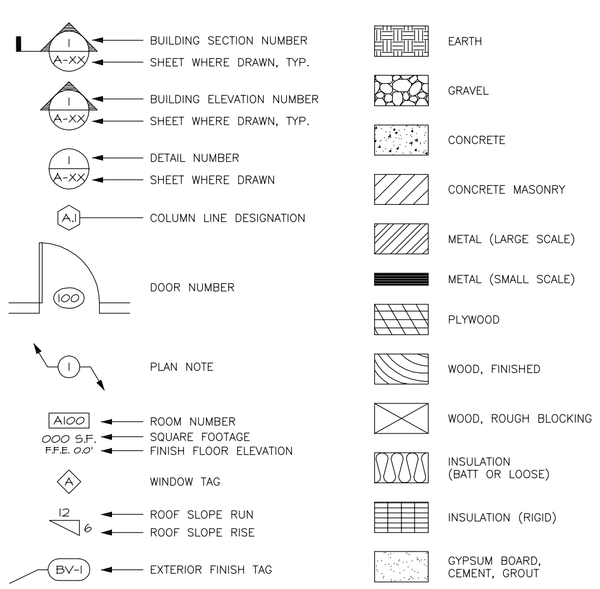


## CLIENT / TENANT

ADDRESS:
BRIAN REINE
1736 GAUSE BLVD., SUITE 14
SLIDELL, LA 70461

CONTACT:
BRIAN REINE
PH (985) 863–2991
brian@omnipinnacle.com

## ARCHITECT

W• ARCHITECT, P.A.
4100 LEGENDARY DRIVE, SUITE 240
DESTIN, FLORIDA 32541
EMAIL: wpope@warchitect.com

CONTACT:
BILL POPE
PH. (850) 865–0470
FX. (850) 837–0416

## BUILDING DEPARTMENT

ADDRESS:

CONTACT:
DIRECTOR
TARA INGRAM–HUNTER
(985) 646–4323

## FIRE MARSHALL

ADDRESS:

CONTACT:
JOHN P. ONEIL
(985) 898–2987
joneil@stpgov.org

## PRINTS AND MEDIA

ADDRESS:
JOSE ENRIQUE GADEA
BLUEPRINTS NOW/BLUEPRINTS OF DESTIN
155 CRYSTAL BEACH DR., SUITE 133
DESTIN, FL 32541

CONTACT:
PH (850) 837–3910
PH (850) 837–1264
FX (850) 654–8511
www.blueprintsnow.net

## FIRE PROTECTION PERFORMANCE CRITERIA

AN AUTOMATIC FIRE SPRINKLER SYSTEM IS EXISTING WITHIN THE BUILDING. CONTRACTOR SHALL EXTEND, REWORK AND MODIFY THE SYSTEM AS REQUIRED FOR THE NEW SPACE CONFIGURATION AND CEILING HEIGHTS. MODIFICATIONS SHALL BE DESIGNED AND INSTALLED BY A QUALIFIED LICENSED FIRE SPRINKLER CONTRACTOR WHO SHALL PREPARE DESIGN / SHOP DRAWINGS OF THE SYSTEM AND SUBMIT SUCH DRAWINGS TO THE LANDLORD, THE TENANT'S ARCHITECT AND THE BUILDING AND FIRE DEPARTMENTS FOR APPROVAL PRIOR TO FABRICATION AND INSTALLATION. ALL WORK SHALL BE DONE IN ACCORDANCE WITH NFPA 13, LIFE SAFETY STANDARD 101, 2004 FLORIDA FIRE PREVENTION CODE AND ALL STATE AND LOCAL CODES.

1. PROVIDE ALL COSTS TO ENGINEER / MODIFY / EXTEND EXISTING SPRINKLER PIPING AND HEADS AS REQUIRED TO MEET OR EXCEED MINIMUM REGULATORY REQUIREMENTS OF LOCAL AND STATE AUTHORITIES HAVING JURISDICTION. FIELD VERIFY EXTEND TO EXISTING SPRINKLER STYSTEM AS REQUIRED AND ADJUST SPACING / LOCATIONS AS REQUIRED TO COMPLY WITH NFPA 13.
2. COORDINATE WITH OTHER WORK, (INCLUDING PLUMBING, ELECTRICAL, CIVIL, STRUCTURAL AND ARCHITECTURAL) FOR AVAILABLE SPACE, SEQUENCE OF INSTALLATION AND INSTALLATION REQUIREMENTS PRIOR TO COMMENCING CONSTRUCTION. IMMEDIATELY NOTIFY THE CONSULTANT OF ANY CONFLICTS PRIOR TO INSTALLATION; UNDER NO CIRCUMSTANCES SHALL THE TRADE PROCEED IN UNCERTAINTY.
3. DO NOT LOCATE PIPING ABOVE ELECTRICAL SWITCHBOARDS OR PANEL BOARDS. PROVIDE DRIP SHIELDS OVER ALL EXISTING ELECTRICAL EQUIPMENT IN UNFINISHED AREAS.
4. SPRINKLER HEADS SHALL BE CENTERED, IN BOTH DIRECTIONS, IN ACOUSTIC CEILING TILES OR GYPSUM BOARD BAYS. COORDINATE WITH REFLECTED CEILING PLAN, HAVAC, AND ELECTRICAL PLANS. ARCHITECT TO APPROVE HEAD TYPE.
5. ALL FIRE PROTECTION PIPE IN FINISHED AREAS SHALL BE CONCEALED AND ALL PIPE SHALL BE RUN AT STRUCTURE.

**NOTE: SEE SHEET SPEC 2, DIVISION 13– FIRE PROTECTION SYSTEM.**

## NOTIFICATION OF CHANGES

THE FOLLOWING STATEMENT IS MADE IN REGARDS TO THE "PROJECT" AS DEFINED BY THIS SET OF CONSTRUCTION DOCUMENTS AND ANY INCLUDED SPECIFICATIONS. "THE CONTRACTOR IS TO NOTIFY THE ARCHITECT OF ANY CHANGES OR DEVIATIONS WITHIN THE PROJECT IN WRITING FOR APPROVAL BEFORE ANY CHANGES ARE IMPLEMENTED."

## DRAWING INDEX


| | ARCHITECTURAL | DATES ISSUED | LAST REV. |
|---|---|---|---|
| T–1 | COVER SHEET AND GENERAL NOTES | 5/30/13 | |
| T–2 | CODE & GENERAL NOTES | 5/30/13 | |
| D–1 | DEMOLITION PLAN | 5/30/13 | |
| A–1 | FLOOR PLAN | 5/30/13 | |
| A–1.1 | SCHEDULES & DETAILS | 5/30/13 | |
| A–2 | REFLECTED CEILING PLAN | 5/30/13 | |
| A–3 | FLOOR FINISH PLAN | 5/30/13 | |
| A–4 | EQUIPMENT PLAN | 5/30/13 | |
| A–4.1 | EQUIPMENT SCHEDULE | 5/30/13 | |
| A–5 | WALL SECTIONS & DETAILS | 5/30/13 | |
| A–6 | TOILET ROOM DETAILS & NOTES | 5/30/13 | |
| M–1 | MECHANICAL PLAN | 5/30/13 | |
| M–2 | MECHANICAL DETAILS & NOTES | 5/30/13 | |
| E–1 | DESIGN BUILD ELECTRICAL | 5/30/13 | |
| E–2 | ELECTRICAL GENERAL NOTES | 5/30/13 | |
| P–1 | DESIGN BUILD PLUMBING PLAN | 5/30/13 | |
| P–2 | PLUMBING DETAILS | 5/30/13 | |
| SPEC–1 | GENERAL SPECIFICATIONS | 5/30/13 | |
| SPEC–2 | GENERAL SPECIFICATIONS | 5/30/13 | |



W• ARCHITECT, P.A.
4100 LEGENDARY DRIVE, SUITE 240
DESTIN, FLORIDA 32541
850.865.0470
Member of American Institute of Architects
DBPR NBR AA 2600–1732



Copyright 2013 W• Architect, P.A.

PROPERTY OF W. ARCHITECT, P.A. (WAPA). DO NOT REPRODUCE THESE DRAWINGS AND OR SPECIFICATIONS WITHOUT THE EXPRESSED WRITTEN CONSENT OF WAPA. THE DRAWINGS AND SPECIFICATIONS ARE INSTRUMENTS OF THE SERVICE AND SHALL REMAIN THE PROPERTY OF WAPA WHETHER THE PROJECT FOR WHICH THEY ARE CREATED IS EXECUTED OR NOT. THESE DRAWINGS AND SPECIFICATIONS SHALL NOT BE USED BY ANYONE ON ANY OTHER PROJECTS, FOR ADDITIONS TO THIS PROJECT, OR FOR COMPLETION OF THIS PROJECT UNLESS THE EXPRESSED WRITTEN PERMISSION OF W. ARCHITECT, P.A. IS GIVEN.



W. ANDREW POPE
LOUISIANA LICENSE 3053


PROJECT

STIX HIBACHI RESTAURANT
CAMELLIA SQUARE
SLIDELL, LOUISIANA

STIX HIBACHI & SUSHI

ISSUED FOR :
- ☐ SCHEMATICS
- ☐ DESIGN DEVELOPMENT
- ☐ 60% REVIEW
- ☐ 100% CONTRACT DOCUMENTS
- ☐ DEVELOPMENT ORDER
- ☐ PRICING
- ☐ BIDDING
- ☒ PERMIT
- ☐ CONSTRUCTION

DATE:
NO. OF PAGES:

SHEET TITLE

COVER SHEET

DATE
MAY 30 2013

REVISIONS

| DATE | REMARKS |
|---|---|
| | |

T-1

SHEET NO.