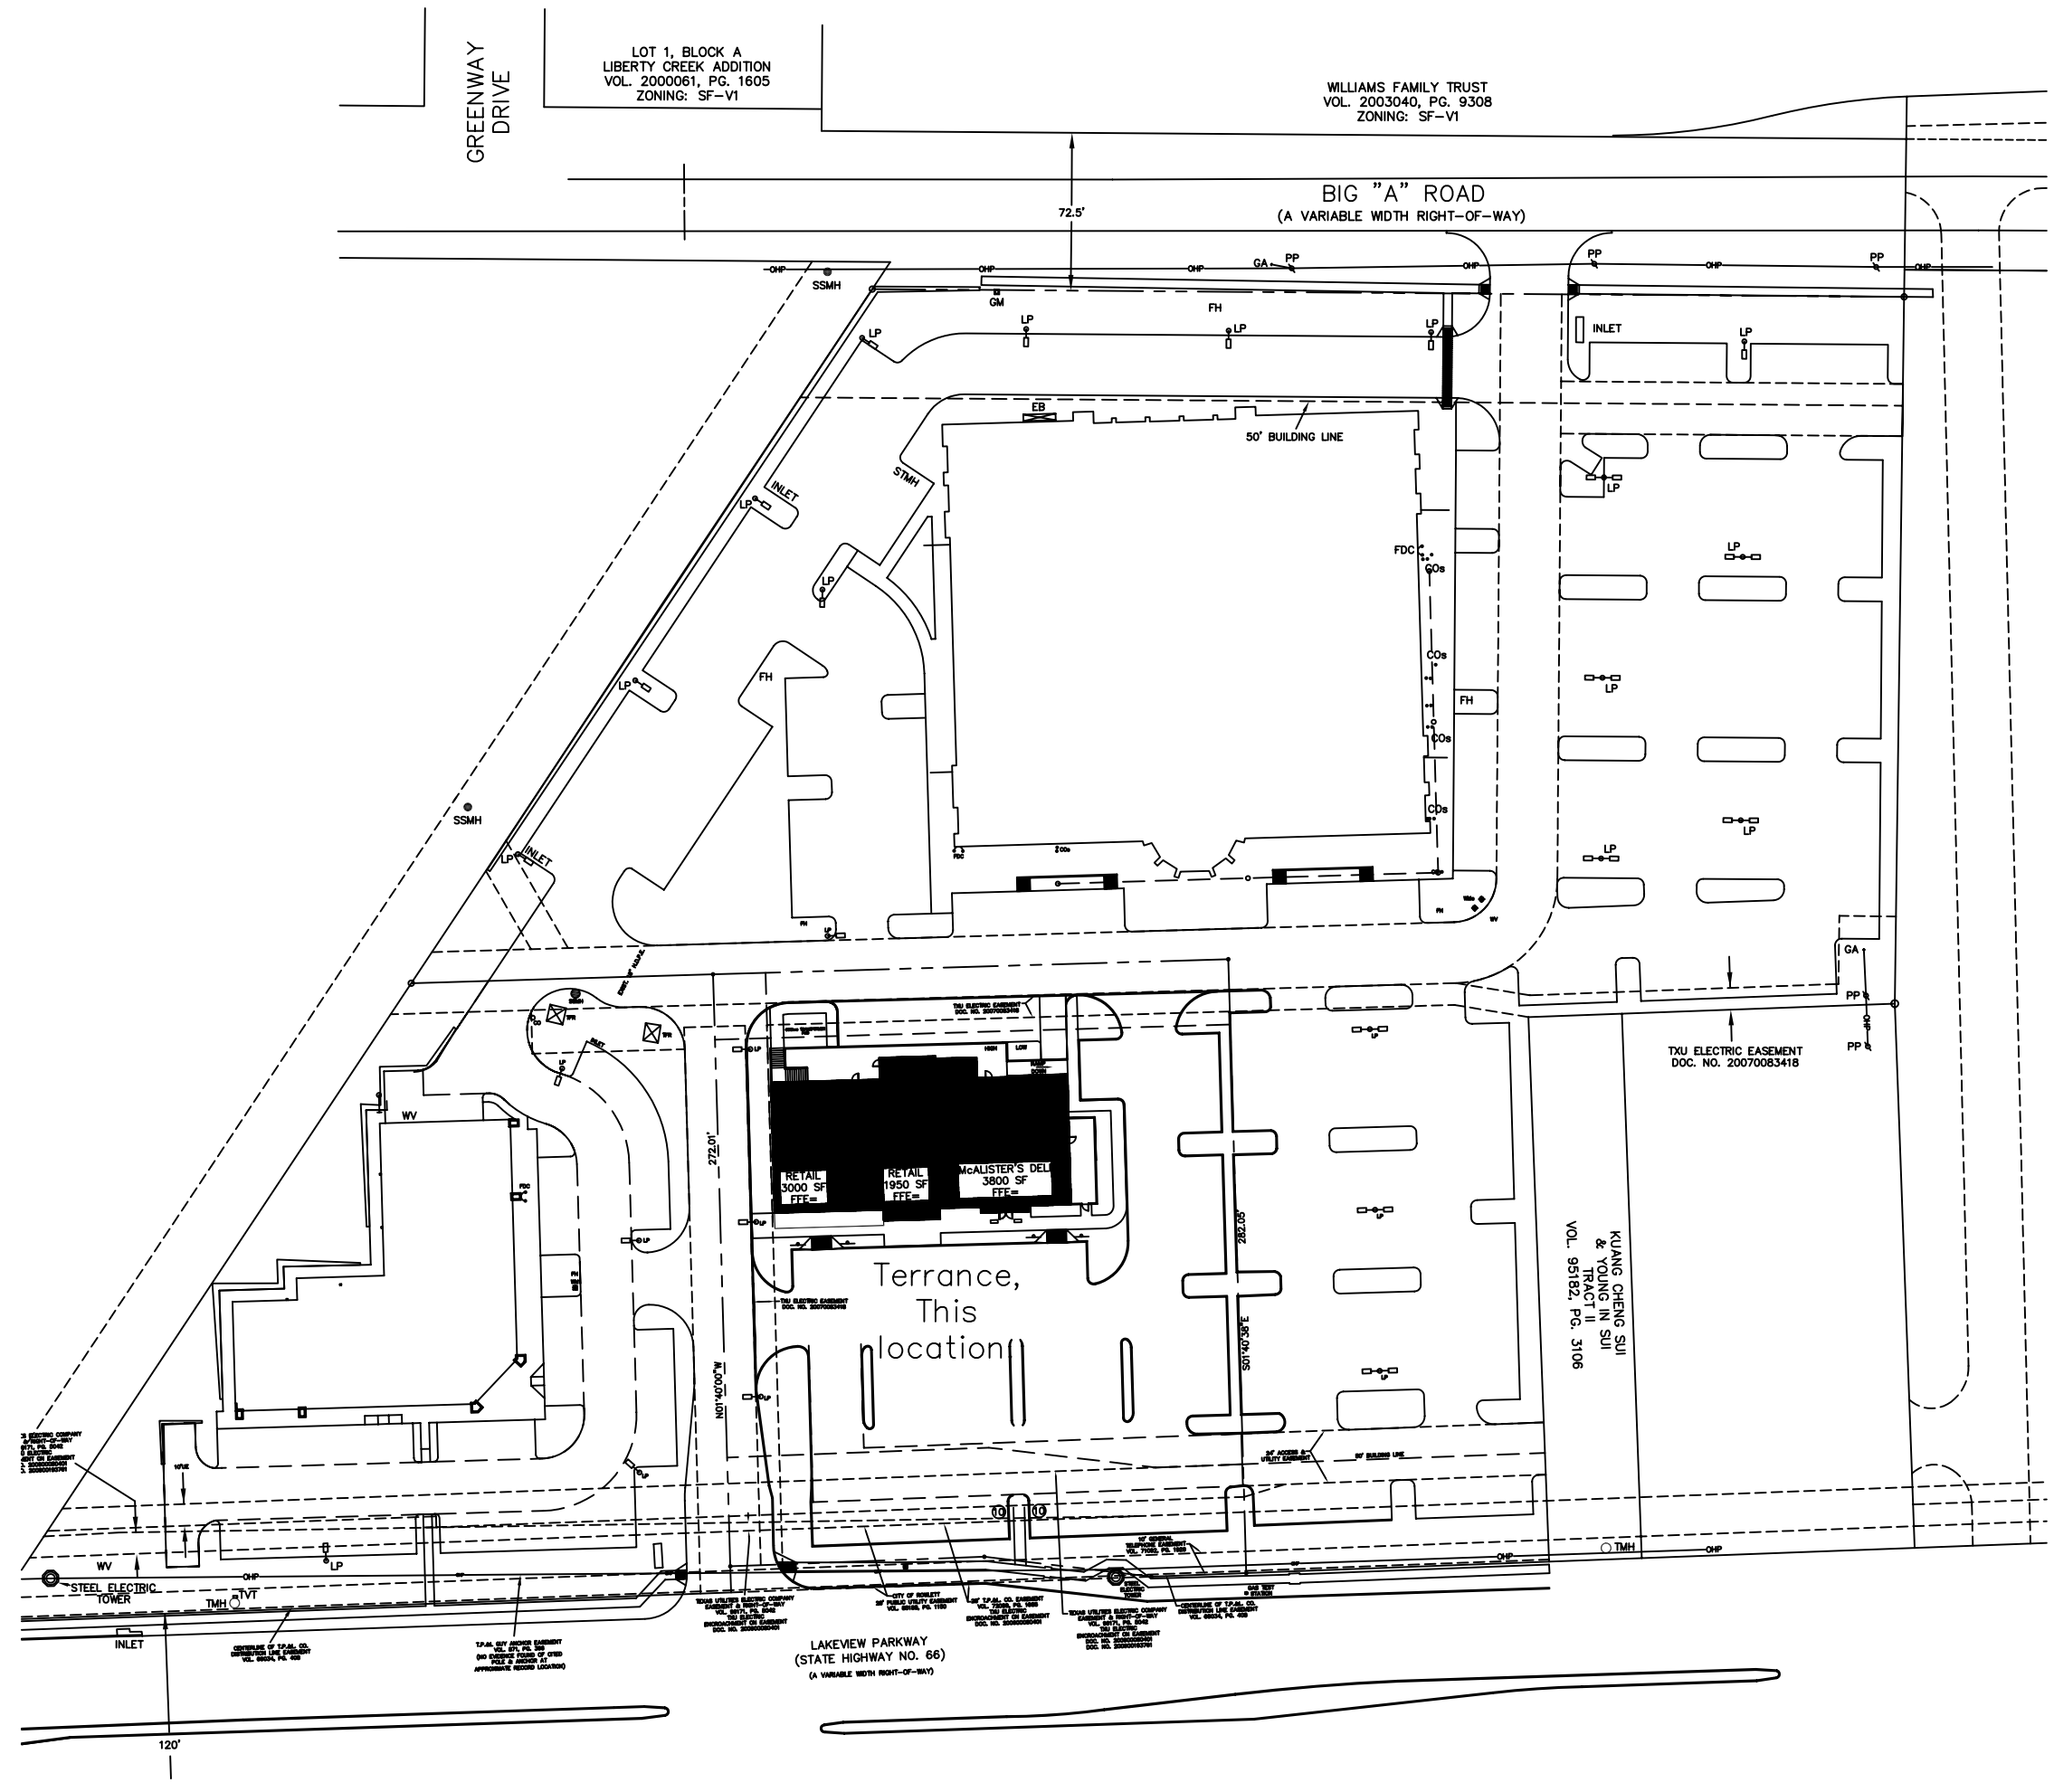
GREENWAY DRIVE
LOT 1, BLOCK A
LIBERTY CREEK ADDITION
VOL. 2000061, PG. 1605
ZONING: SF-V1
WILLIAMS FAMILY TRUST
VOL. 2003040, PG. 9308
ZONING: SF-V1
BIG "A" ROAD
(A VARIABLE WIDTH RIGHT-OF-WAY)
72.5'
50' BUILDING LINE
RETAIL
3000 SF
RETAIL
1950 SF
McALISTER'S DELI
3800 SF
Terrance,
This
location
272.01'
282.05'
N01°40'00"W
S01°40'38"E
TXU ELECTRIC EASEMENT
DOC. NO. 2007008341 8
KUANG CHENG SUI
& YUNG JIN SUI
TRACT IN
VOL. 95182, PG. 3106
STEEL ELECTRIC TOWER
LAKEVIEW PARKWAY
(STATE HIGHWAY NO. 66)
(A VARIABLE WIDTH RIGHT-OF-WAY)
120'