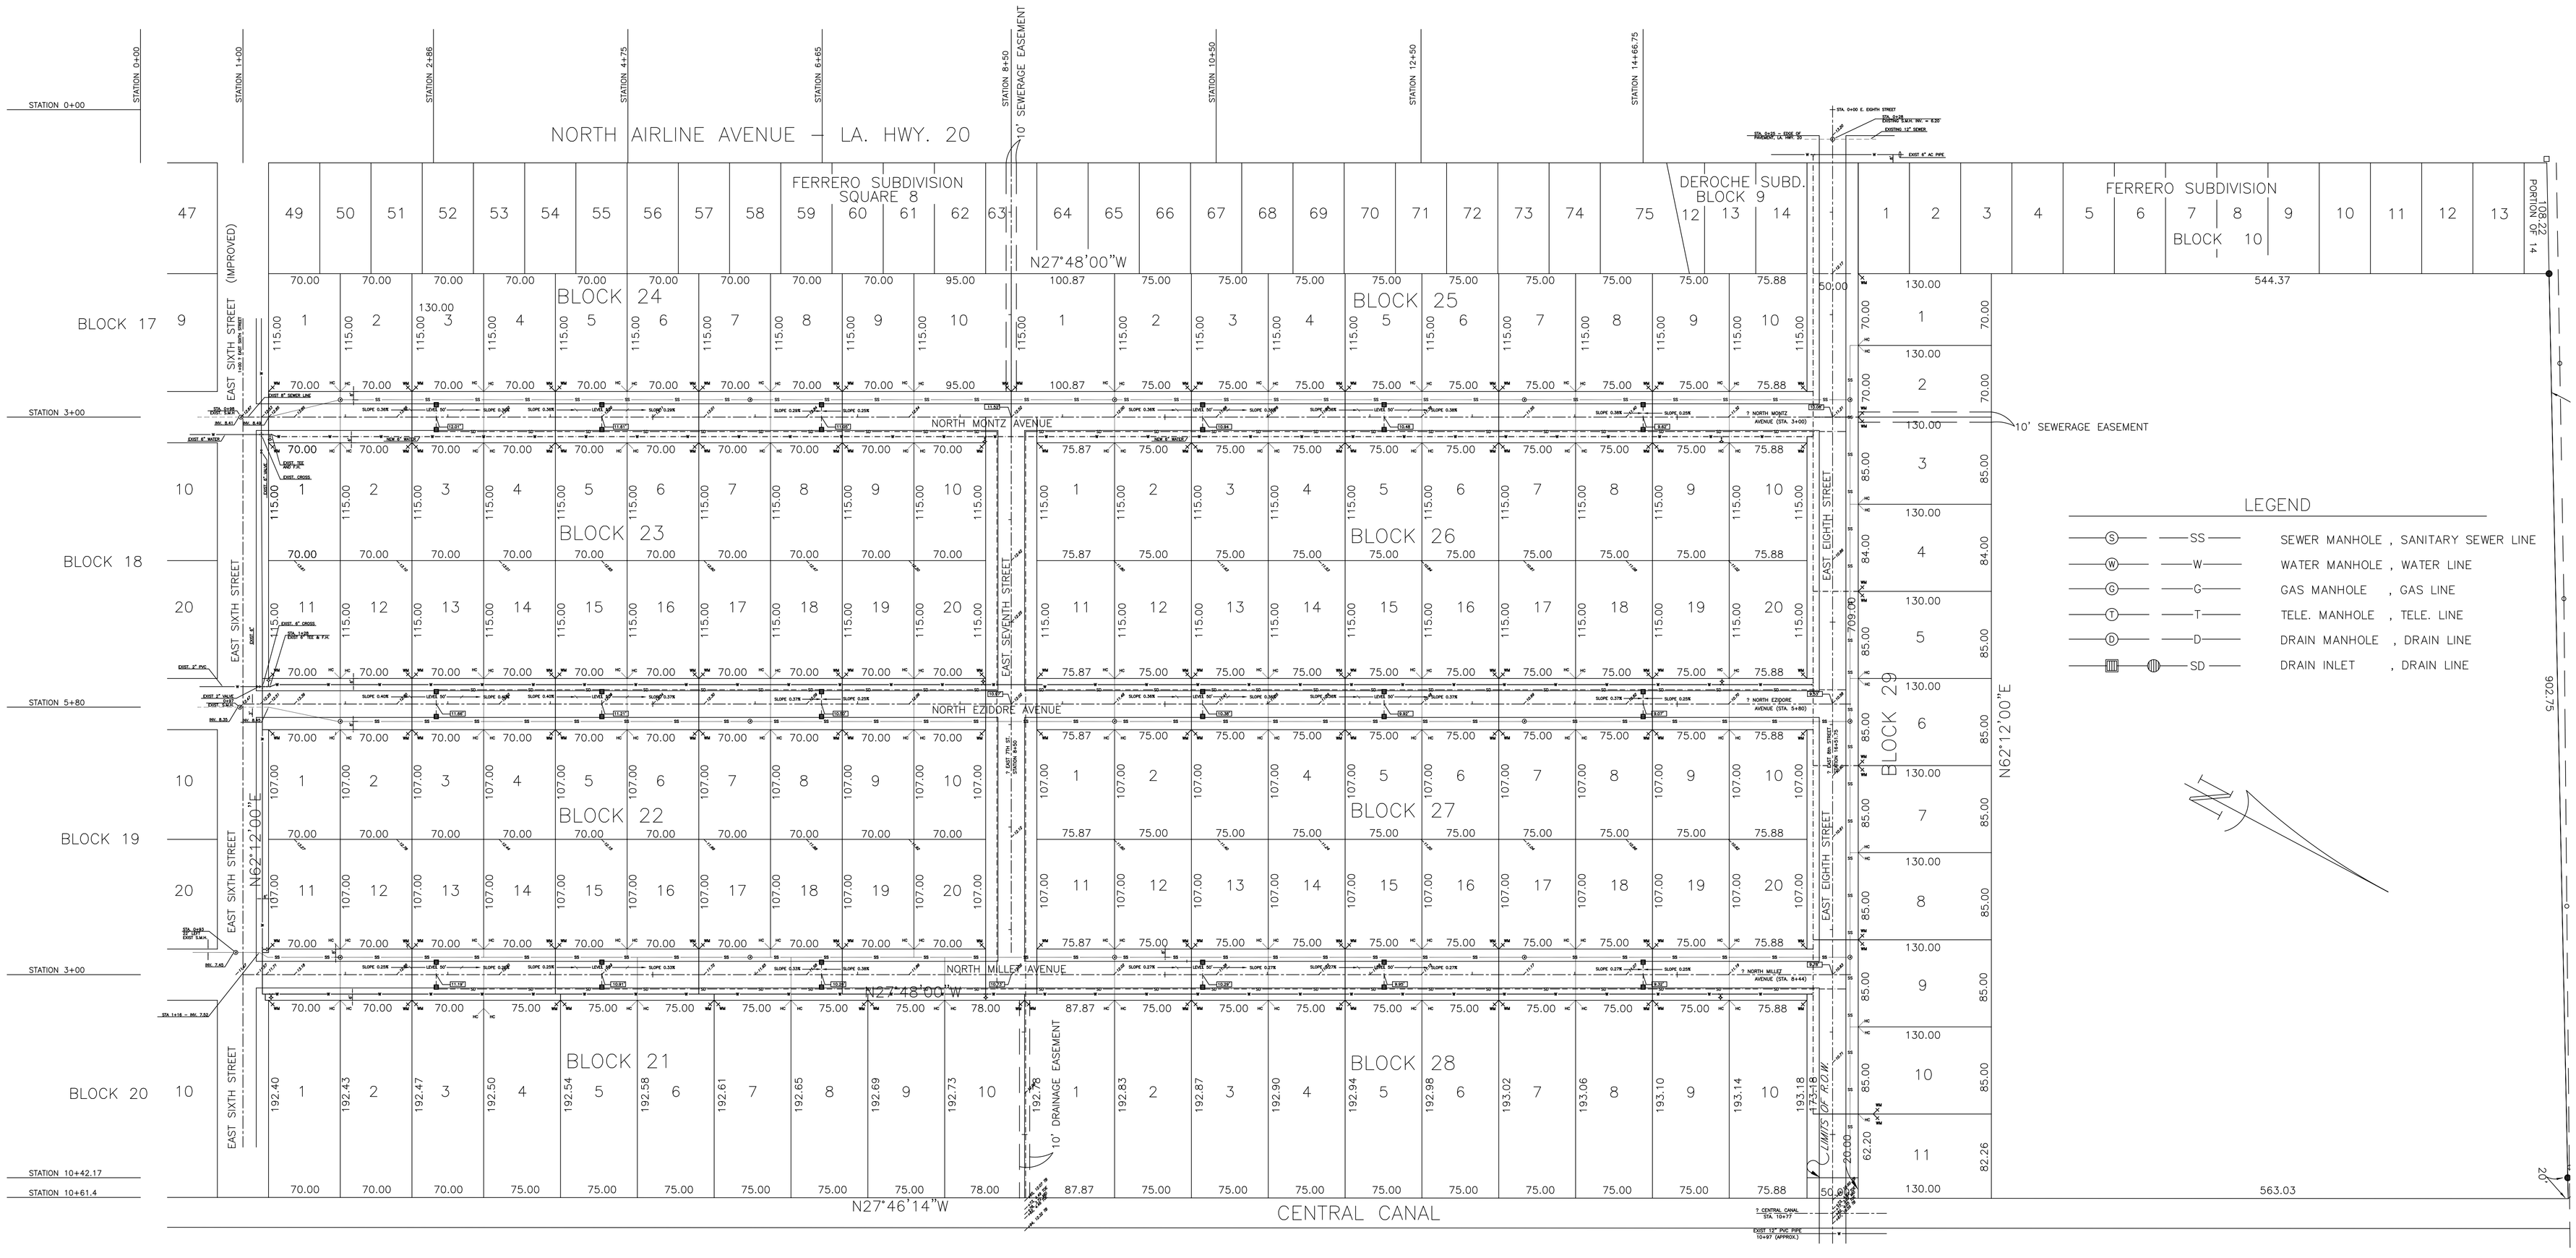
NORTH AIRLINE AVENUE – LA. HWY. 20
10' SEWERAGE EASEMENT
FERRERO SUBDIVISION SQUARE 8
DEROCHE SUBD. BLOCK 9
FERRERO SUBDIVISION BLOCK 10
N27°48'00"W
BLOCK 24
BLOCK 25
BLOCK 23
BLOCK 26
BLOCK 22
BLOCK 27
BLOCK 21
BLOCK 28
BLOCK 29
BLOCK 17
BLOCK 18
BLOCK 19
BLOCK 20
EAST SIXTH STREET (IMPROVED)
EAST SIXTH STREET
EAST SEVENTH STREET
EAST EIGHTH STREET
NORTH MONTZ AVENUE
NORTH EZIDORE AVENUE
NORTH MILLER AVENUE
10' DRAINAGE EASEMENT
N62°12'00"E
N27°46'14"W
CENTRAL CANAL
544.37
563.03
902.75
LEGEND
SEWER MANHOLE , SANITARY SEWER LINE
WATER MANHOLE , WATER LINE
GAS MANHOLE , GAS LINE
TELE. MANHOLE , TELE. LINE
DRAIN MANHOLE , DRAIN LINE
DRAIN INLET , DRAIN LINE