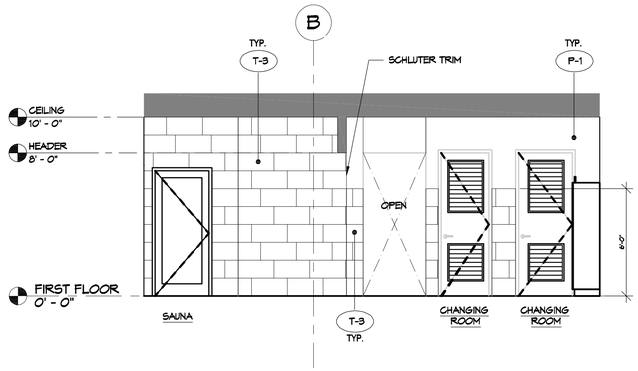

E1 INTERIOR ELEVATION AT WOMEN'S LOCKER ROOM
SCALE 1/4" = 1'-0"

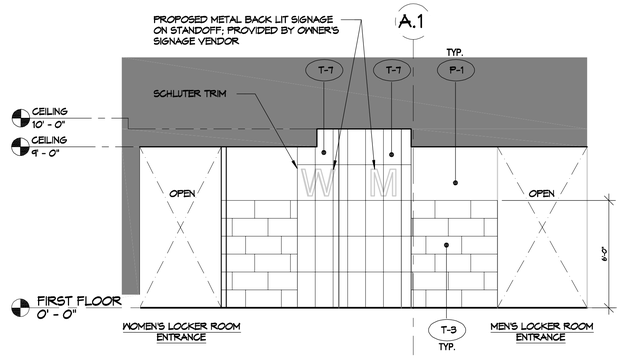

E4 INTERIOR ELEVATION AT LOCKERS ENTRANCE
SCALE 1/4" = 1'-0"

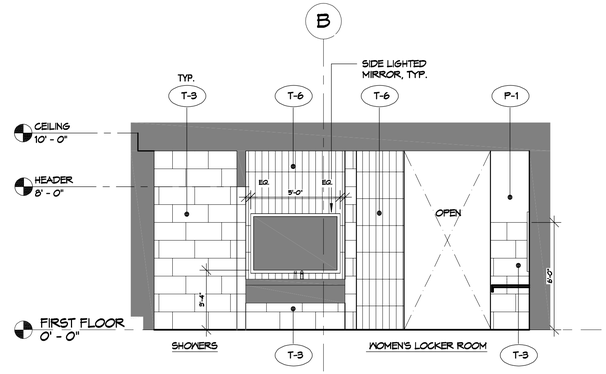

E6 INTERIOR ELEVATION AT WOMEN'S LOCKER ROOM
SCALE 1/4" = 1'-0"

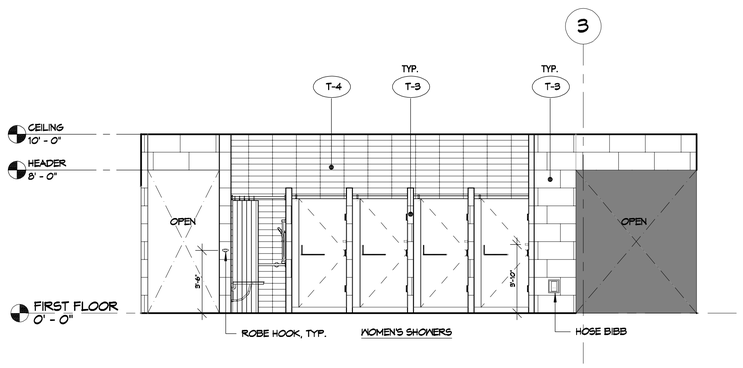

C1 INTERIOR ELEVATION AT WOMEN'S LOCKER ROOM
SCALE 1/4" = 1'-0"

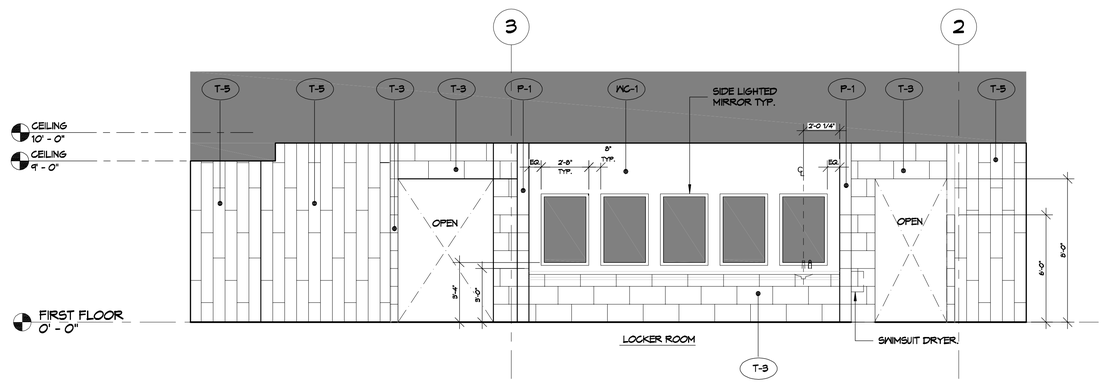

C4 INTERIOR ELEVATION AT WOMEN'S LOCKER ROOM
SCALE 1/4" = 1'-0"

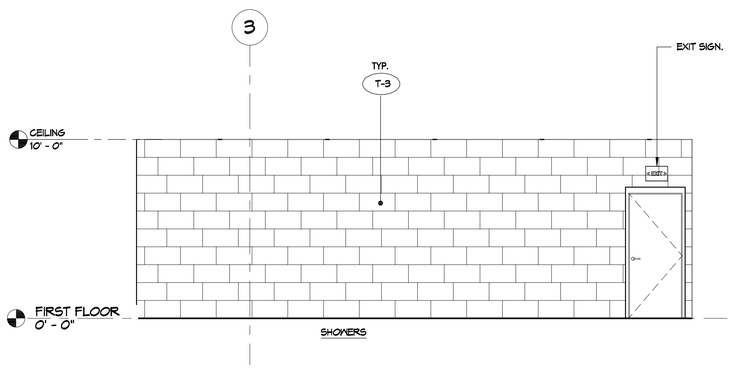

A1 INTERIOR ELEVATION AT WOMEN'S LOCKER ROOM
SCALE 1/4" = 1'-0"

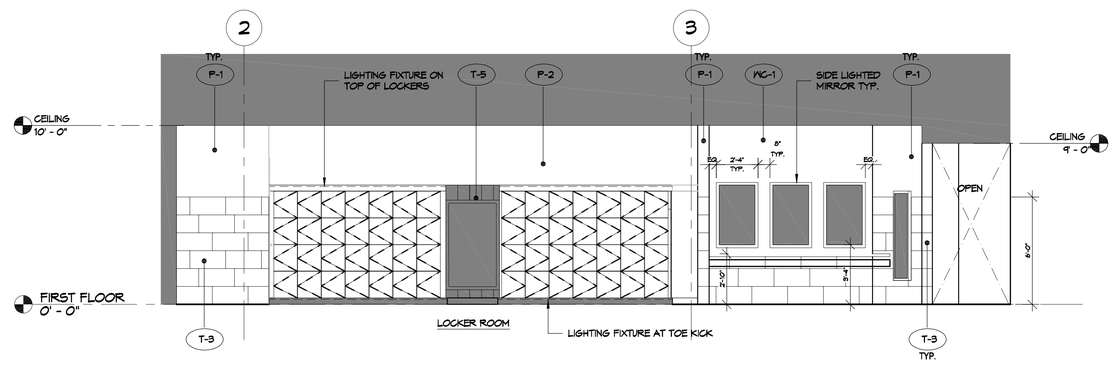

A4 INTERIOR ELEVATION AT WOMEN'S LOCKER ROOM
SCALE 1/4" = 1'-0"

DAMMON ENGINEERING, INC.
LOUISIANA & MISSISSIPPI
www.dammonengineering.com
info@dammonengineering.com
PH: 985.649.5832
Chief Engineer: Brian Mistich, PE
554 Old Spanish Trail
Slidell, LA 70458

#	DESCRIPTION	DATE

REVISIONS

SEAL:

MENS AND WOMENS LOCKER ROOM

CROSSGATES ATHLETIC CLUB

200 NORTH MILITARY ROAD
SLIDELL, LA.

JOB No:	2327
DATE:	10-10-2024
DRAWN BY:	LJP
CHECKED BY:	JMS

The design, drawings and specifications, as instruments of service, is and shall remain the property of Dammon Engineering, and shall not be loaned, used or disclosed to any party or company, except as agreed to in writing by Dammon Engineering. The reproduction, alteration or copying of these drawings and specifications, without written consent, of any kind, in any form, is prohibited. These drawings and specifications are not to be used for any other project.

SHEET TITLE:
INTERIOR ELEVATIONS
WOMENS LOCKER ROOM

DRAWING NUMBER:

A108

SHEET No: 11 of 17

FILE NAME: J:_Dammon\2327 - Cross Gates Athletic\Locker Room Renovations\Working dwg\A108 - INTERIOR ELEVATIONS.dwg, PLOT DATE & TIME: Tuesday, November 12, 2024 3:51:56 PM