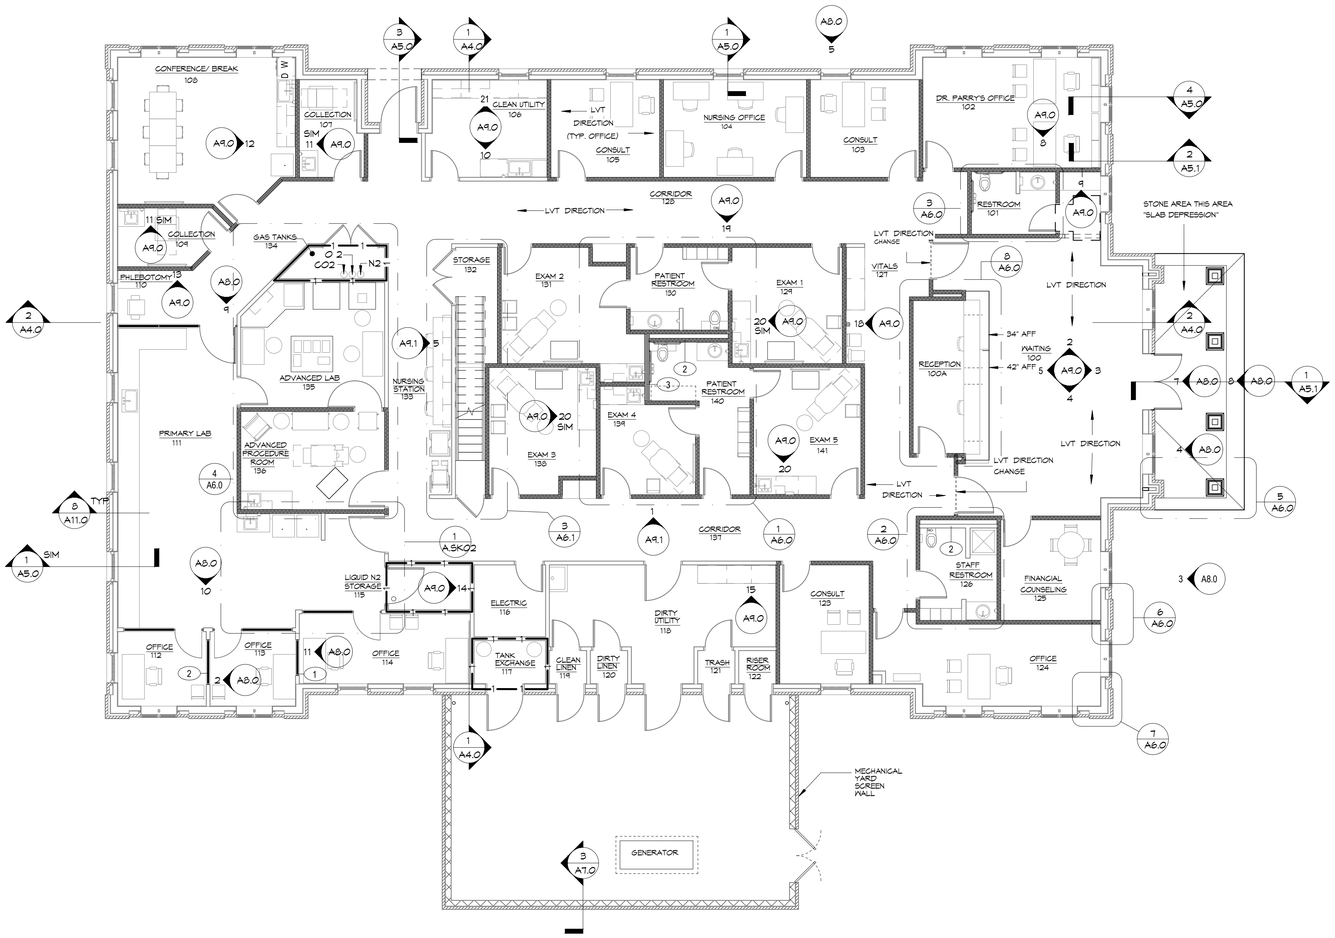

1 FIRE RATING PARTITION PLAN-LEVEL 1

SCALE: 1/8"= 1'-0"

TYPE 1

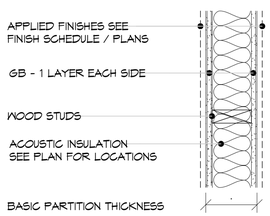

1. (1) LAYER 5/8" GYP. EACH SIDE
2. ACOUSTICAL INSULATION WHERE SHOWN IN PLAN.
3. 2X4 WOOD STUD 16" O.C.

TYPE 2

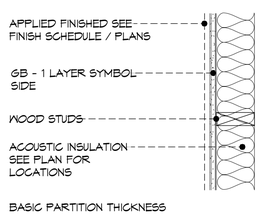

1. (1) LAYER 5/8" GYP. ONE SIDE
2. ACOUSTICAL INSULATION WHERE SHOWN IN PLAN.
3. 2X4 WOOD STUD 16" O.C.

TYPE 3

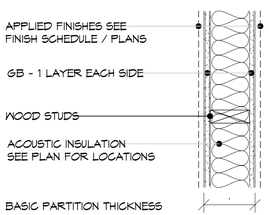

1. (1) LAYER 5/8" GYP. EACH SIDE
2. ACOUSTICAL INSULATION WHERE SHOWN IN PLAN.
3. 2X6 WOOD STUD 16" O.C.

PARTITION TYPE LEGEND:
NOTE: ALL WALLS TO EXTEND MIN. 6" ABOVE CEILING U.N.O.

- TYPICAL WALL
- TYPICAL PARTITION WITH ACOUSTICAL INSULATION
- 1 1 HR FIRE-RATED PARTITION, FIRE SEALED AND BLOCKED AS REQUIRED.

NOTES

1. ALL INTERIOR PARTITIONS ARE TYPE 1 UNLESS NOTED OTHERWISE.
2. ALL INTERIOR STUDS ARE 2X4 WOOD @16" O.C. MAX. TYP.
3. 1 HR FIRE-RATED PARTITIONS TO COMPLY WITH UL DESIGN NO. U465.

SEE PLAN FOR LOCATIONS.

DAMMON ENGINEERING, INC.
LOUISIANA & MISSISSIPPI
www.dammonengineering.com
info@dammonengineering.com
PH: 985.649.5832
Chief Engineer: Brian Mistich, PE
554 Old Spanish Trail
Slidell, LA 70458

REVISIONS

#	DESCRIPTION	DATE

SEAL:

NEW MEDICAL OFFICE
DIANA OAK HARBOR REAL ESTATE LLC
540 OAK HARBOR BLVD
SLIDELL, LA 70458

JOB No: 2513 DATE: 05-16-2025
DRAWN BY: CKD CHECKED BY: JMS

THIS DOCUMENT IS THE PROPERTY OF DAMMON ENGINEERING, INC. AND MAY NOT BE REPRODUCED IN WHOLE OR IN PART WITHOUT THE WRITTEN PERMISSION OF DAMMON ENGINEERING, INC. THIS DOCUMENT IS TO BE RETURNED UPON REQUEST.

SHEET TITLE:
FIRE RATING PARTITION PLAN-LEVEL 1

DRAWING NUMBER:
A1.0

SHEET No: 10 of 52