FOX LAIR SUBDIVISION

TYPICAL HOUSE LOCATION

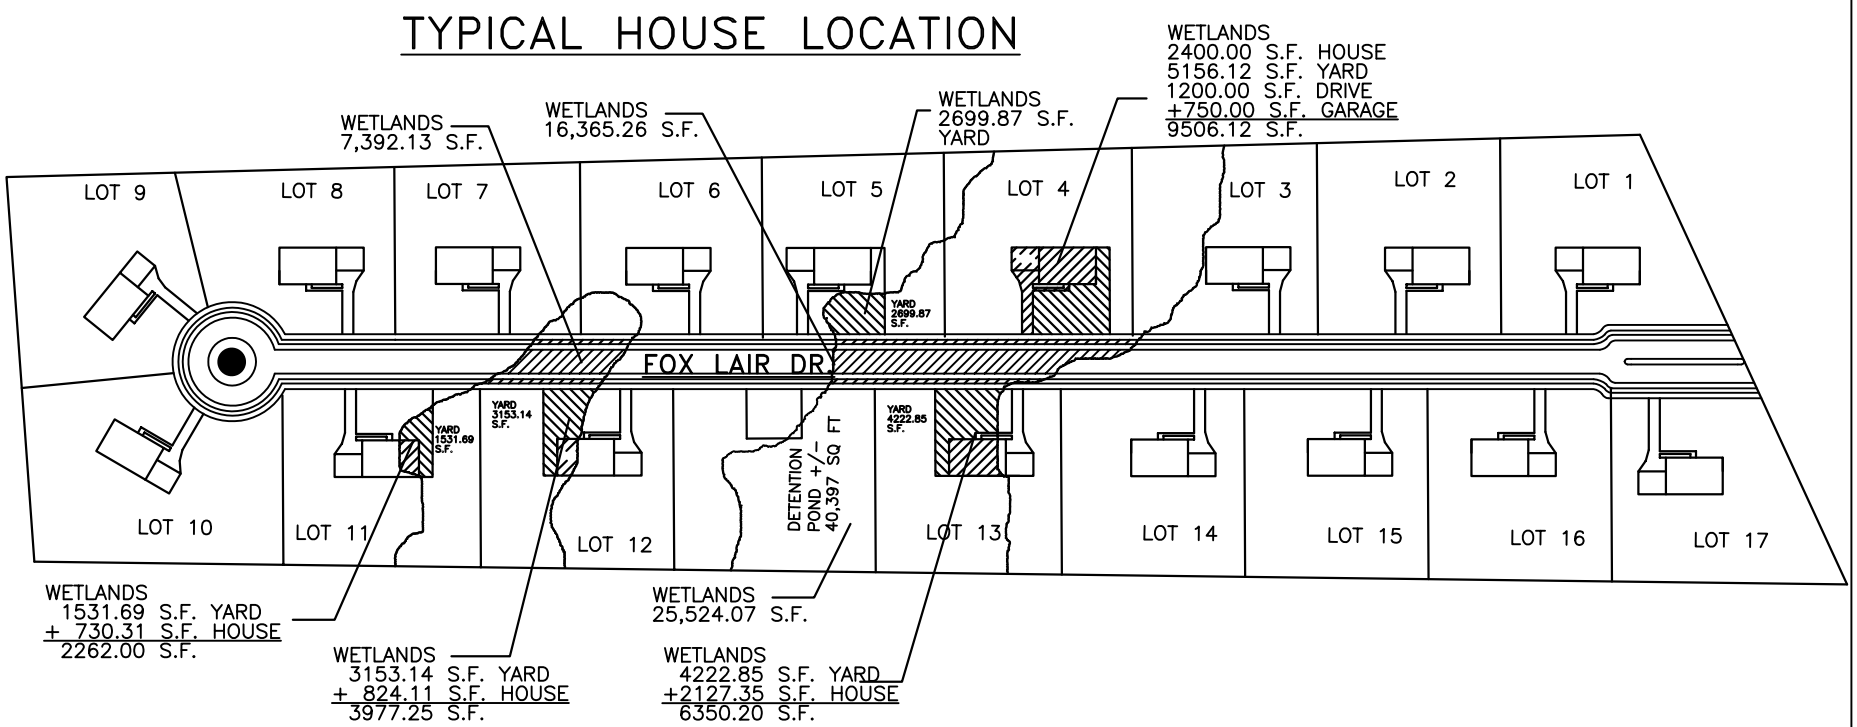

WETLANDS IMPACT

SCALE: N.T.S.

TOTAL WETLANDS TO BE IMPACTED
7,392.13 S.F. ROADWAY
16,365.26 S.F. ROADWAY
9,506.12 S.F. LOT 4
2,699.87 S.F. LOT 5
2,262.00 S.F. LOT 11
3,977.25 S.F. LOT 12
25,524.07 S.F. DETENTION POND
+ 6350.20 S.F. LOT 13

74,076.90 S.F. 1.7 ACRES

LEGEND

AREA OF WETLANDS
TOTAL 3.9 ACRES;

AREA IMPACTED
1.6 ACRES

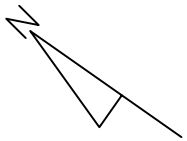

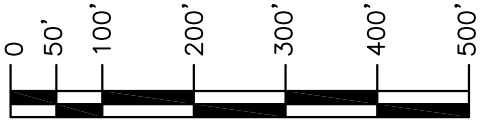

GRAPHIC SCALE

WETLANDS IMPACT

FOX LAIR SUBDIVISION
THOMPSON ROAD
SLIDELL, LOUISIANA

FOX LAIR SUBDIVISION

DAMMON ENGINEERING, INC.
1095 FLORIDA AVENUE 985-649-5832 SLIDELL, LA. 70458
DAMMONENGINEERING.COM

SCALE:AS NOTED
FILE:
JOB NO.
DATE:1-21-07
SHEET 2
C-2
OF 5