ACCESS CONTROL SYMBOL LEGEND

- (141) = DOOR NUMBER
- PR = CONTACTLESS PROXIMITY READER
- DP = DOOR POSITION SWITCH
- MS = MOTION SENSOR
- = CABLING
- = FIRE WALL

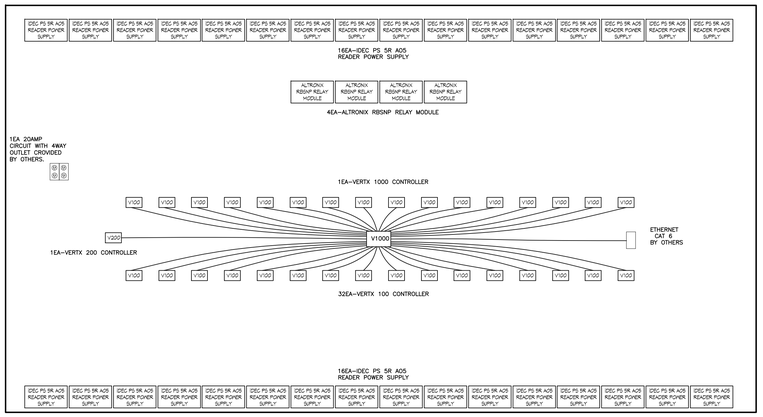

COMM RM 215

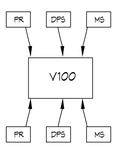

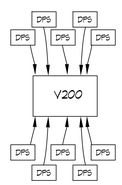

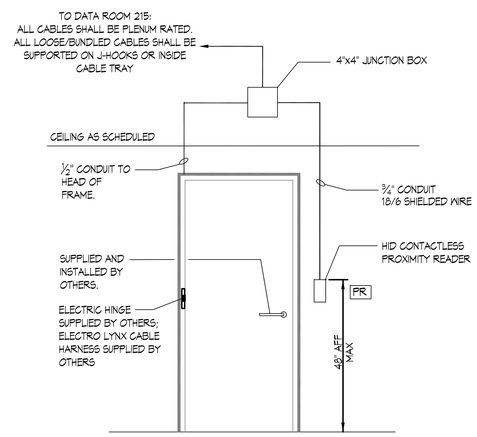

(D) SINGLE DOOR

DOORS: 224, 225, 228, 241, 242, 245, 246, 247, 248A, 251, 276A, 276B

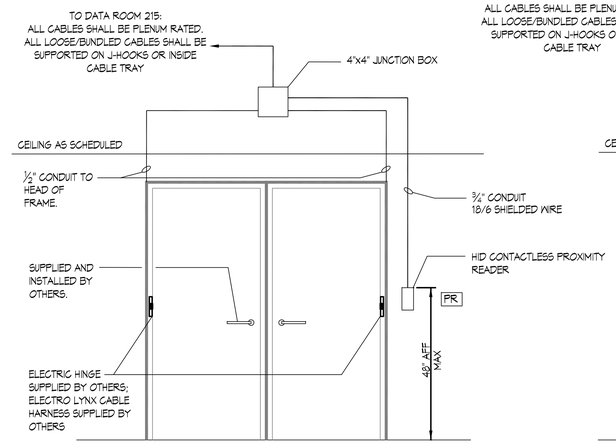

(E) DOUBLE DOOR

DOORS: 240, 243

NOTE: PROVIDE FIRE SAFING IN CONDUITS PENETRATING FIRE RATED ASSEMBLIES.

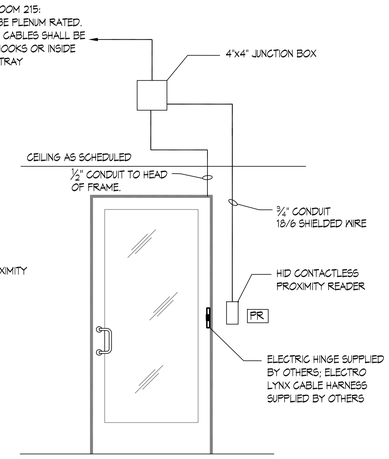

(F) SINGLE GLASS DOOR

DOORS: 281, 286

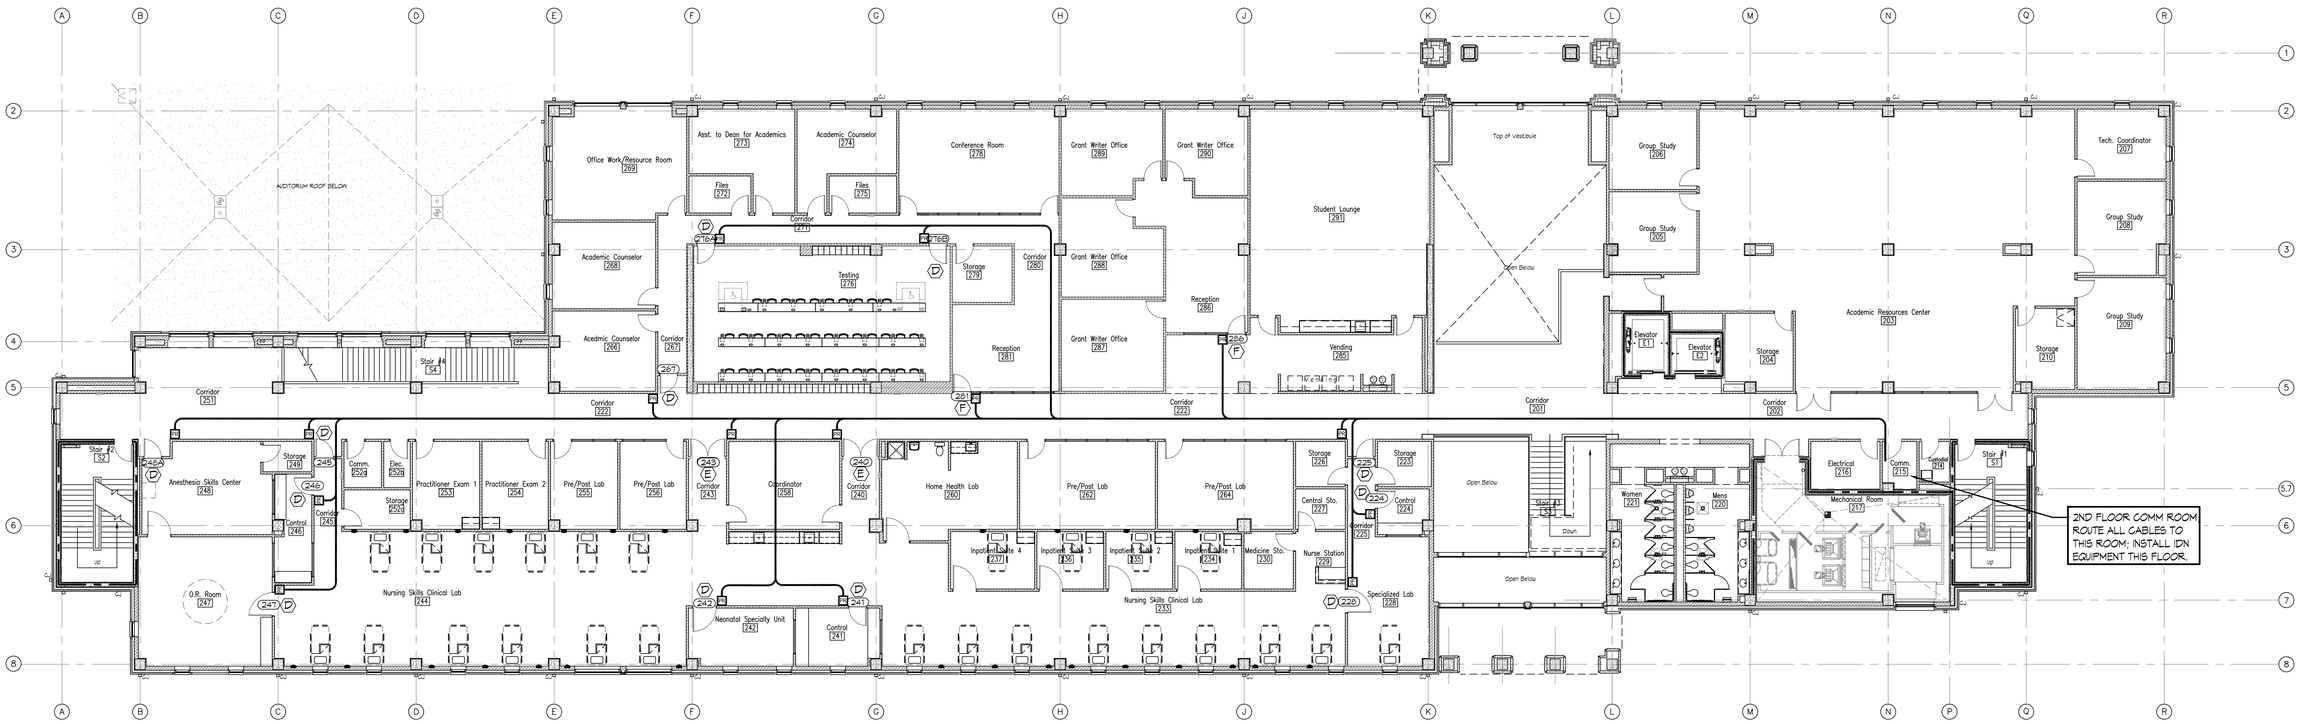

50 40 30 20 10 0 50

SCALE IN FEET

1 SEC-251

2ND FLOOR PLAN

SCALE: 3/32" = 1'-0"

DAMMON ENGINEERING, INC.
354 Old Spanish Trail Slidell, LA 70458 (985) 649-3832
www.dammonengineering.com
info@dammonengineering.com
PH: 985.649.3832
Chief Engineer: Brian Mistich, PE
354 Old Spanish Trail
Slidell, LA 70458

#	DESCRIPTION	DATE

REVISIONS

SEAL:

INTERNATIONAL DISTRIBUTION NETWORK ACME INC.

IDN-Acme Incorporated
1504 Justin Rd Metairie, LA
70001-5985

UNIVERSITY OF SOUTHERN MISSISSIPPI
SCHOOL OF NURSING SECURITY

HATTIESBURG, MS
JOB No: 2295 DATE: 2/10/2016
DRAWN BY: RM CHECKED BY: CKD

THIS DRAWING IS THE PROPERTY OF DAMMON ENGINEERING, INC. AND MAY NOT BE REPRODUCED OR USED FOR OTHER PROJECTS WITHOUT THE WRITTEN CONSENT OF DAMMON ENGINEERING, INC. ANY REPRODUCTION OR DISTRIBUTION OF THIS DOCUMENT OR PARTS THEREOF WITHOUT THE WRITTEN CONSENT OF DAMMON ENGINEERING, INC. IS PROHIBITED. COPYRIGHT © 2016 DAMMON ENGINEERING, INC.

SHEET TITLE:
2ND FLOOR ACCESS CONTROL PLAN

DRAWING NUMBER:

SEC-2

SHEET No: 2 of 1