ACCESS CONTROL SYMBOL LEGEND

- (141) = DOOR NUMBER
- PR = CONTACTLESS PROXIMITY READER
- DP = DOOR POSITION SWITCH
- MS = MOTION SENSOR
- = CABLING
- = FIRE WALL

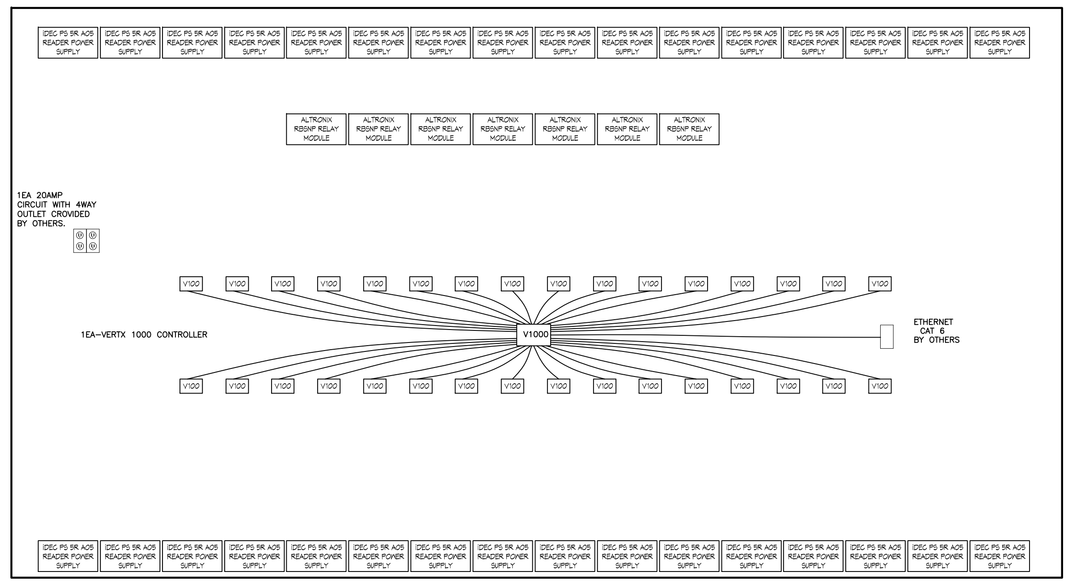

COMM RM 215

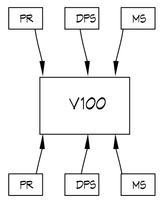

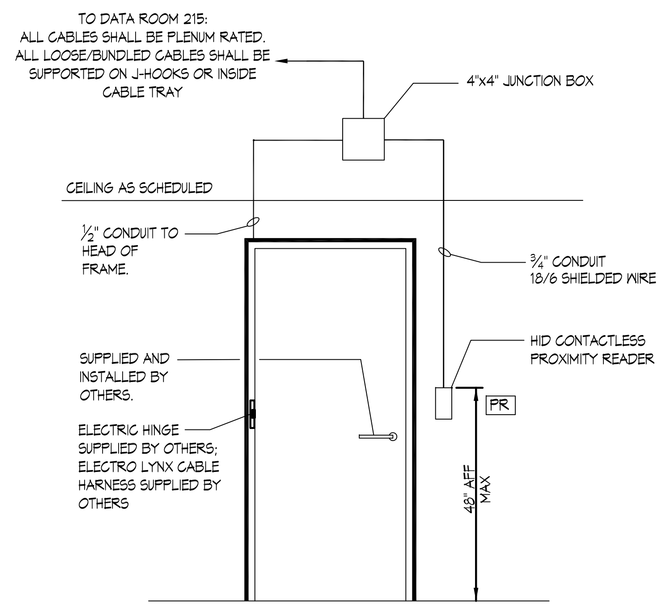

D SINGLE DOOR

DOORS: 224 242 248A
225 245 251
228 246 276A
241 247 276B

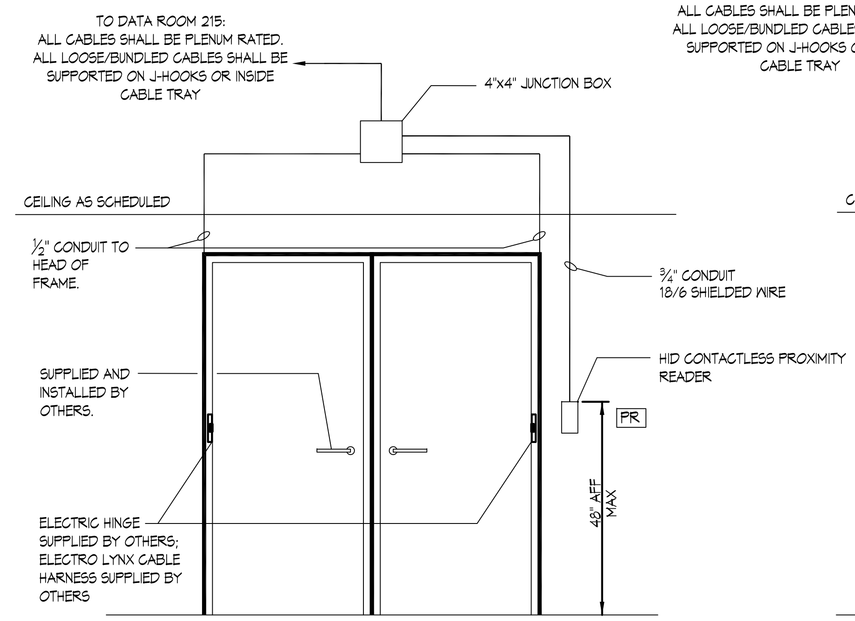

E DOUBLE DOOR

DOORS: 240
249

NOTE: PROVIDE FIRE SAFING IN CONDUITS PENETRATING FIRE RATED ASSEMBLIES.

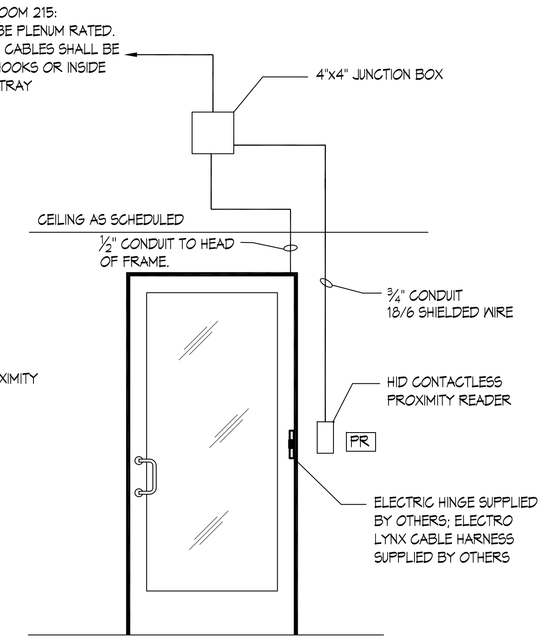

F SINGLE GLASS DOOR

DOORS: 281
286

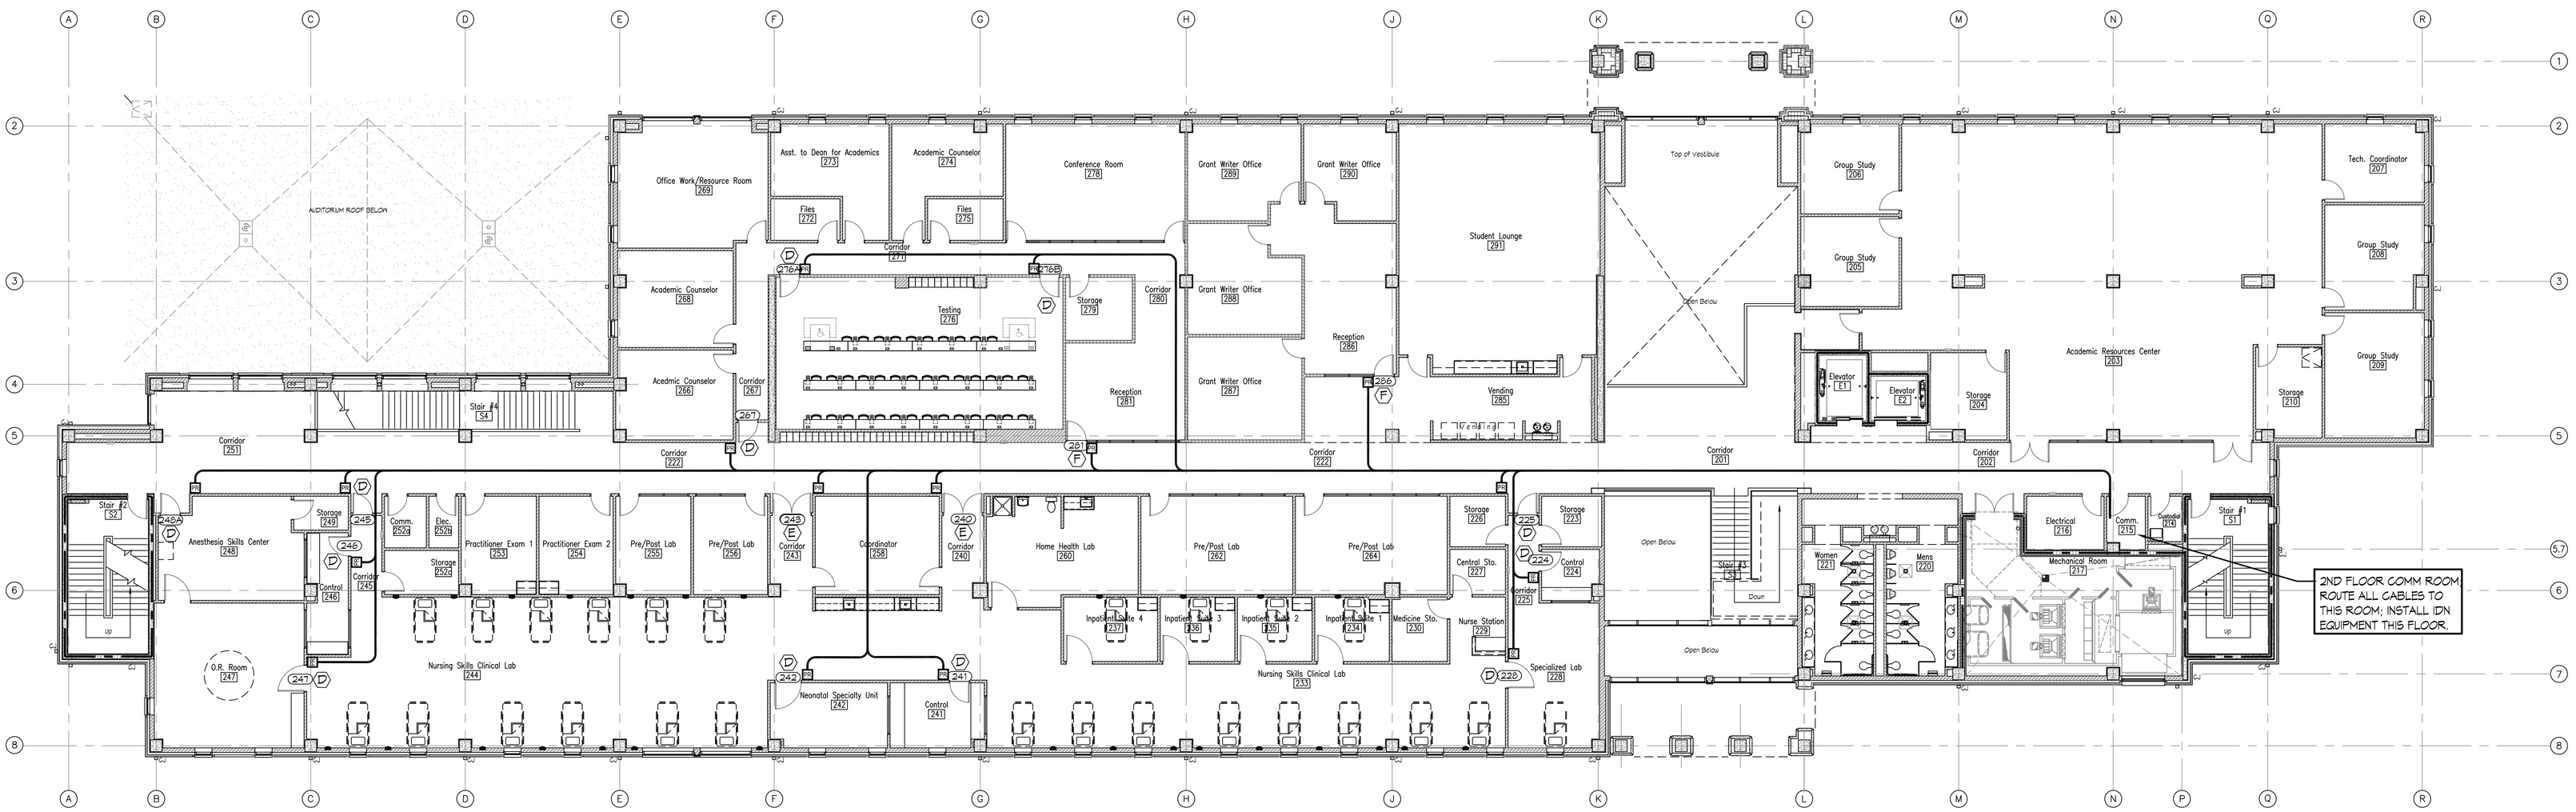

50 40 30 20 10 0 50

SCALE IN FEET

2ND FLOOR PLAN

1 SEC-2S1

SCALE: 3/32" = 1'-0"

DAMMON ENGINEERING, INC.
554 Old Spanish Trail Slidell, LA 70458 (985) 649-5832
www.dammonengineering.com
info@dammonengineering.com
PH: 985.649.5832
Chief Engineer: Brian Mistich, PE
554 Old Spanish Trail
Slidell, LA 70458

#	DESCRIPTION	DATE

REVISIONS

SEAL:

IDN-Acme Incorporated
1504 Justin Rd Metairie, LA
70001-5985

UNIVERSITY OF SOUTHERN MISSISSIPPI
SCHOOL OF NURSING SECURITY
HATTIESBURG, MS

All data contained on this sheet is property of Dammon Engineering, Inc. and is proprietary in nature and shall not be used, reproduced, or disclosed to others without written permission. Any reproduction of this sheet must contain this notice.

JOB No:	2259
DATE:	2/10/2016
DRAWN BY:	CCD
RM CHECKED BY:	

SHEET TITLE:
2ND FLOOR ACCESS CONTROL PLAN

DRAWING NUMBER:

SEC-2

SHEET No: 2 of 1