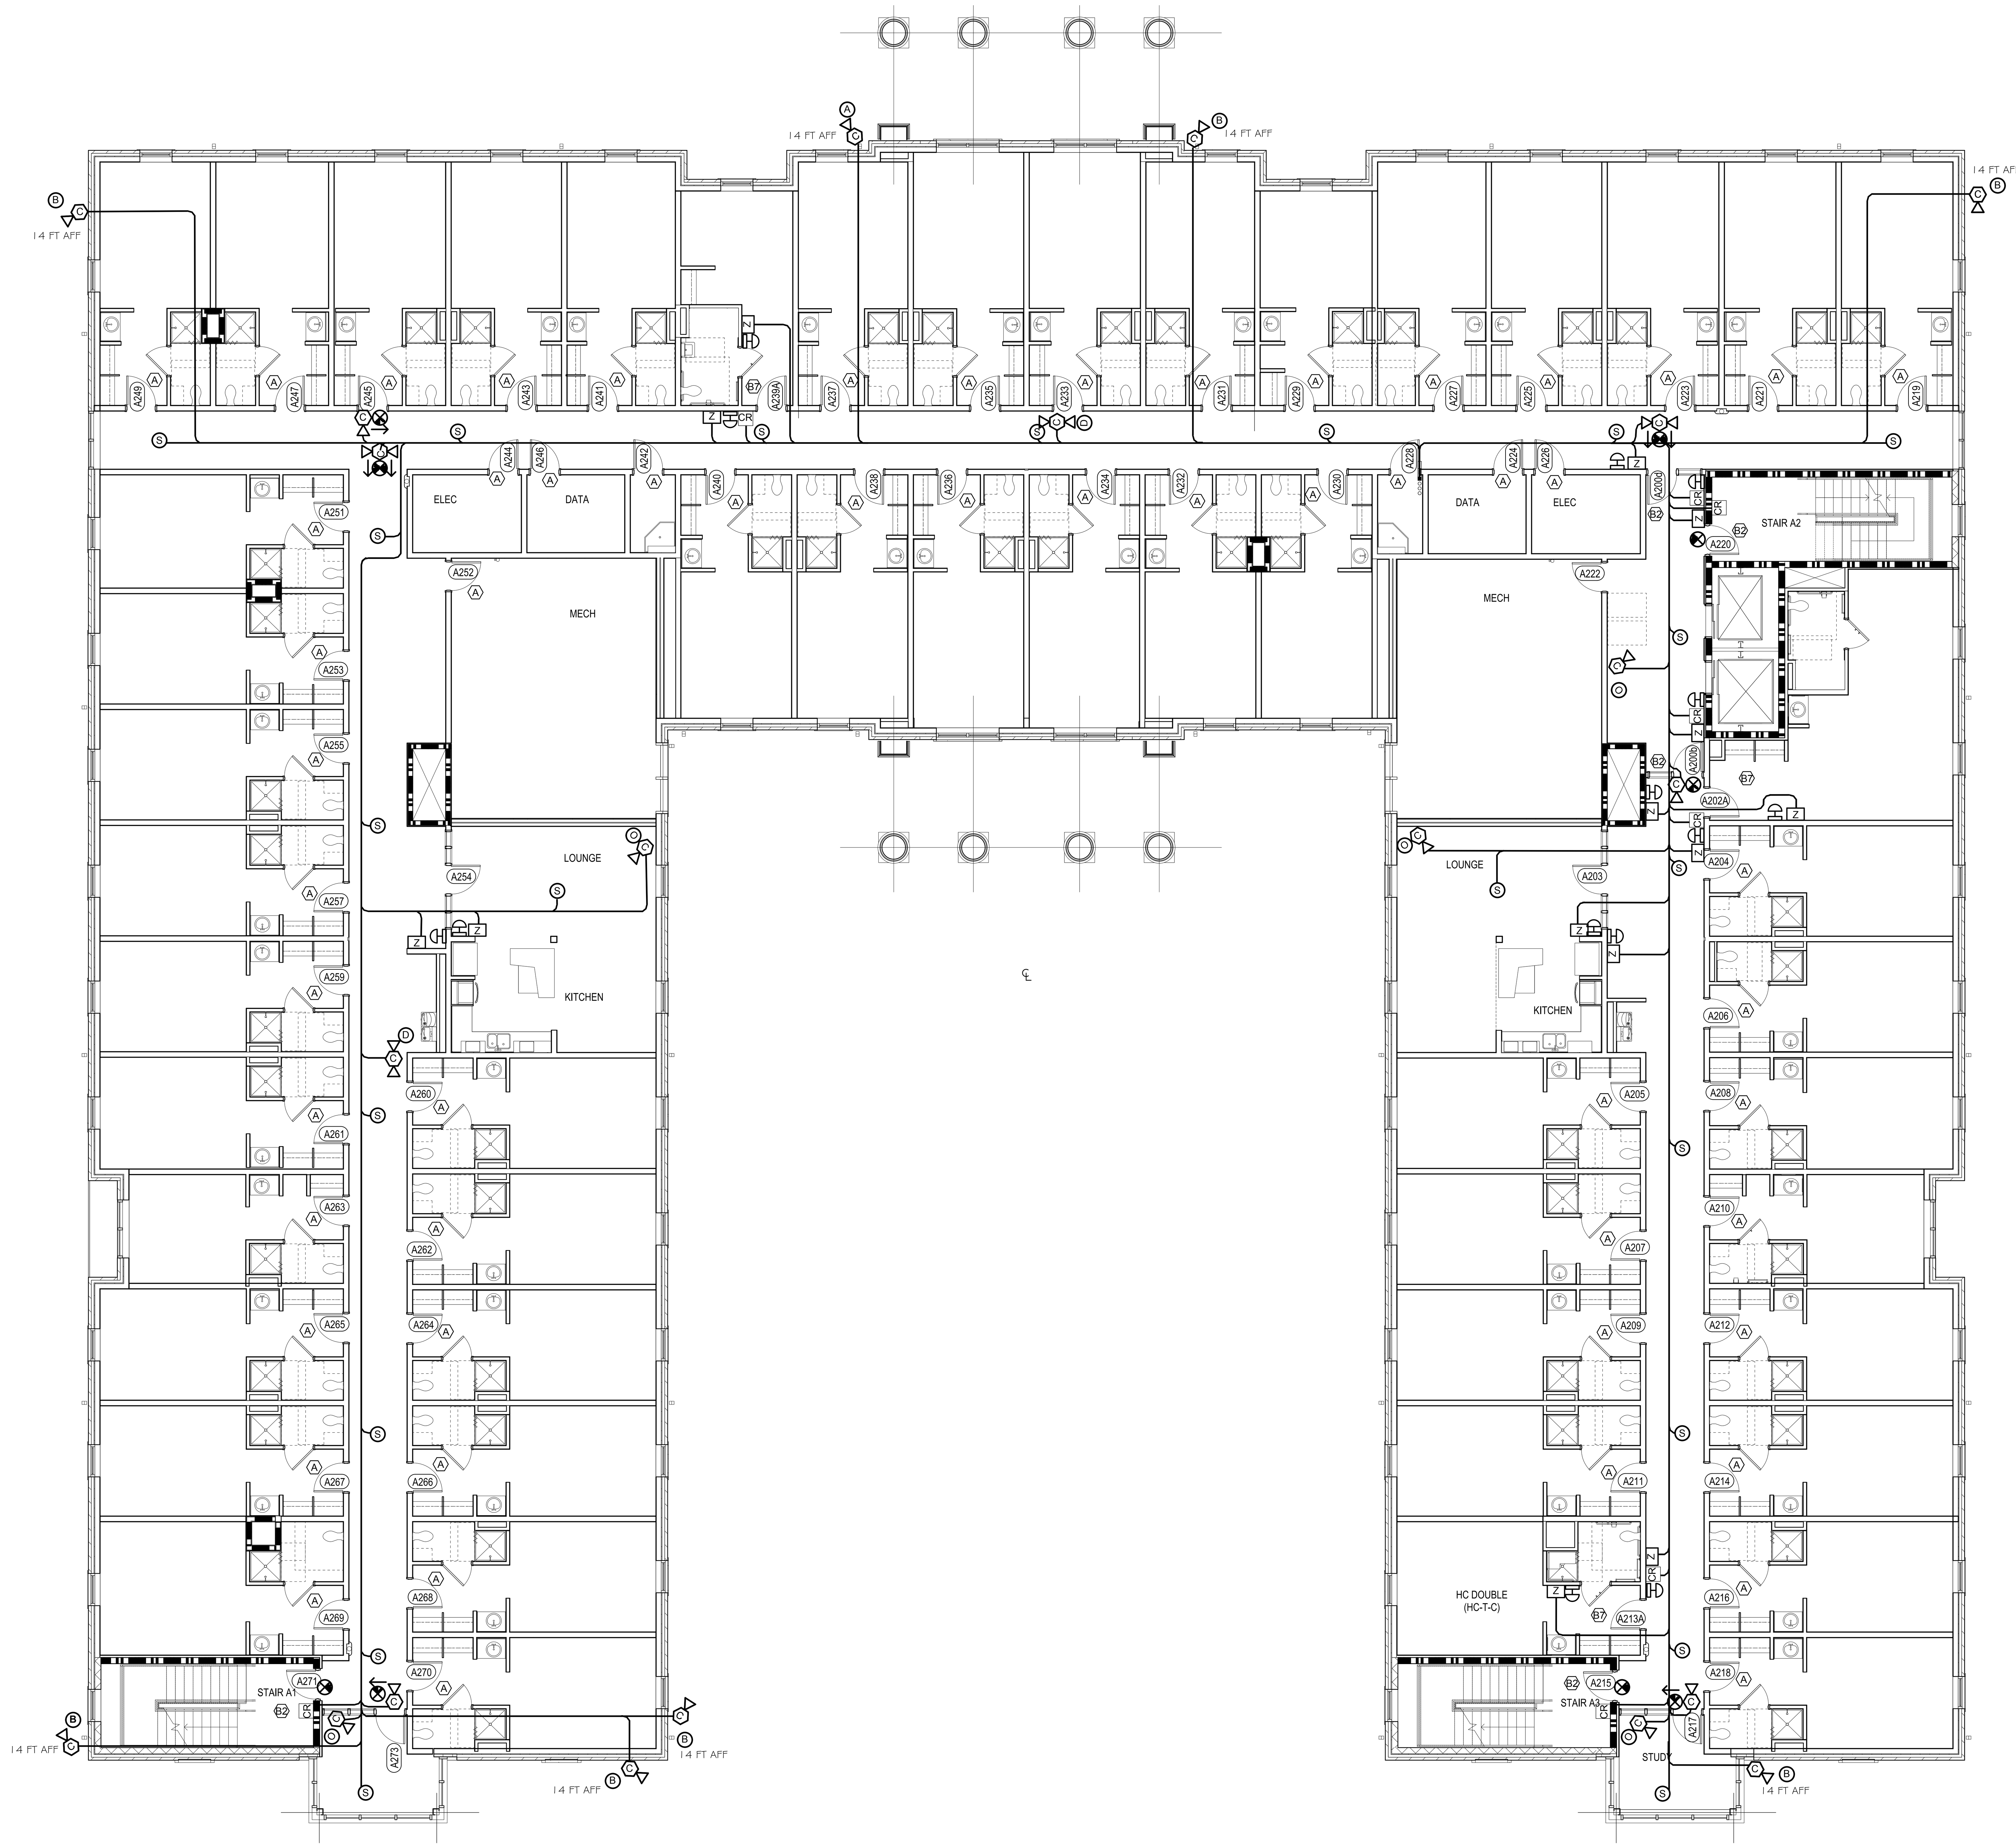

BUILDING A 2nd FLOOR SECURITY ACCESS PLAN

SCALE: 1/8 "= 1'-0"

ACCESS CONTROL SYMBOL LEGEND

CR = PERSONA W644 READER

I = AIPHONE INTERCOM

Z = BOX AND WIRING FOR FUTURE ADA DOOR ACCESS DEVICE.

= PUSHBUTTON DOOR OPERATOR SUPPLIED AND CONNECTED BY OTHERS.

PA = THE PUBLIC ADDRESS HEAD-END SYSTEM SHALL BE INTERCONNECTED THROUGH THE TELEPHONE SYSTEM VIA AN iTECH "BLACK BOX" TO PROVIDE FOR MASS NOTIFICATION PAGES FROM OUTSIDE THIS BUILDING.

S = PUBLIC ADDRESS SPEAKER; CEILING MOUNTED S86T725PG8WVK; VERIFY LOCATION WITH ARCHITECT.

= SECURECAM EXIT SIGN SCI-MCC700 HPF EX-600 DWDR sINGLE LENS. VERIFY LOCATION WITH ARCHITECT.

= SECURECAM EXIT SIGN SCI-MCC700 HPF EX-600 DWDR DOUBLE LENS. VERIFY LOCATION WITH ARCHITECT.

= SECURECAM EXIT SIGN. NO CAMERA. VERIFY LOCATION WITH ARCHITECT.

D = SECURECAM SMOKE DETECTOR SCI-MCC700 HPF SD-600 DWDR DOUBLE LENS. VERIFY LOCATION WITH ARCHITECT.

O = SECURECAM MOTION SIGN SCI-MCC700 HPF PIR-600 WDR SINGLE LENS. VERIFY LOCATION WITH ARCHITECT.

C = OV SOLUTIONS ELEVATOR CORNER CAMERA C-ACM 620. COVERT CONCEALED CAMERA.

A = CLINTON ELECTRONIC DOME CAMERA, CE-D953. VERIFY LOCATION WITH ARCHITECT.

B = BOX/BULLET CAMERA. VERIFY LOCATION WITH ARCHITECT.

= FIRE RATED WALL. SEE ARCHITECTURAL PLANS FOR HOURS RATED.

= FIRE RATED WALL. SEE ARCHITECTURAL PLANS FOR HOURS RATED.

? = DOOR DETAIL, SEE SEC 0.2

A = MORTIS LOCK PERSONA VCP 4055x626

B1 = READER PERSONA W644

B2 = READER PERSONA W644; SECURITRON DOOR POSITION SWITCH

B3 = READER PERSONA W644; SECURITRON DOOR POSITION SWITCH; MOTION SENSOR BEA R2E-100

B4 = READER PERSONA W644; SECURITRON DOOR POSITION SWITCH; ELECTRIC STRIKE HES 1006x626

B5 = READER PERSONA W644; SECURITRON DOOR POSITION SWITCH; MOTION SENSOR BEA R2E-100; ELECTRIC STRIKE HES 1006x626

B6 = READER PERSONA W644; SECURITRON DOOR POSITION SWITCH; AI-PHONE JMS-4AEDF

B7 = READER PERSONA W644; ELECTRIC STRIKE HES 1006x626

C = ELECTRIC STRIKE HES 1006x626

D1 = SECURITRON DOOR POSITION SWITCH

D2 = SECURITRON DOOR POSITION SWITCH; MOTION SENSOR BEA R2E-100

E = RIM CYLINDER LSA USM KEYWAY

DAMMON ENGINEERING, INC.
Architects & Engineers
CHIEF ENGINEER: BRIAN MISTICH
CHIEF ARCHITECT: KEVIN KINCHEN
554 OLD SPANISH TRAIL
SLIDELL, LA 70458
dammonengineering.com
dammoneng@bellsouth.net
PHONE: 985-649-5832
FAX: 985-641-5950

THE UNIVERSITY OF SOUTHERN MISSISSIPPI
CENTURY PARK SOUTH
HATTIESBURG, MISSISSIPPI

JOB No: 2189 DATE: 1/14/2014
DRAWN BY: DPD CHECKED BY: WH

REVISIONS
DESCRIPTION DATE

IDN INTERNATIONAL DISTRIBUTION NETWORK ACME, INC.
IDN-Acme Incorporated
1504 Justin Rd Metairie, LA
70001-5955

BUILDING
A
2nd FLOOR

SHEET No: 7 OF 20

SEC-A2