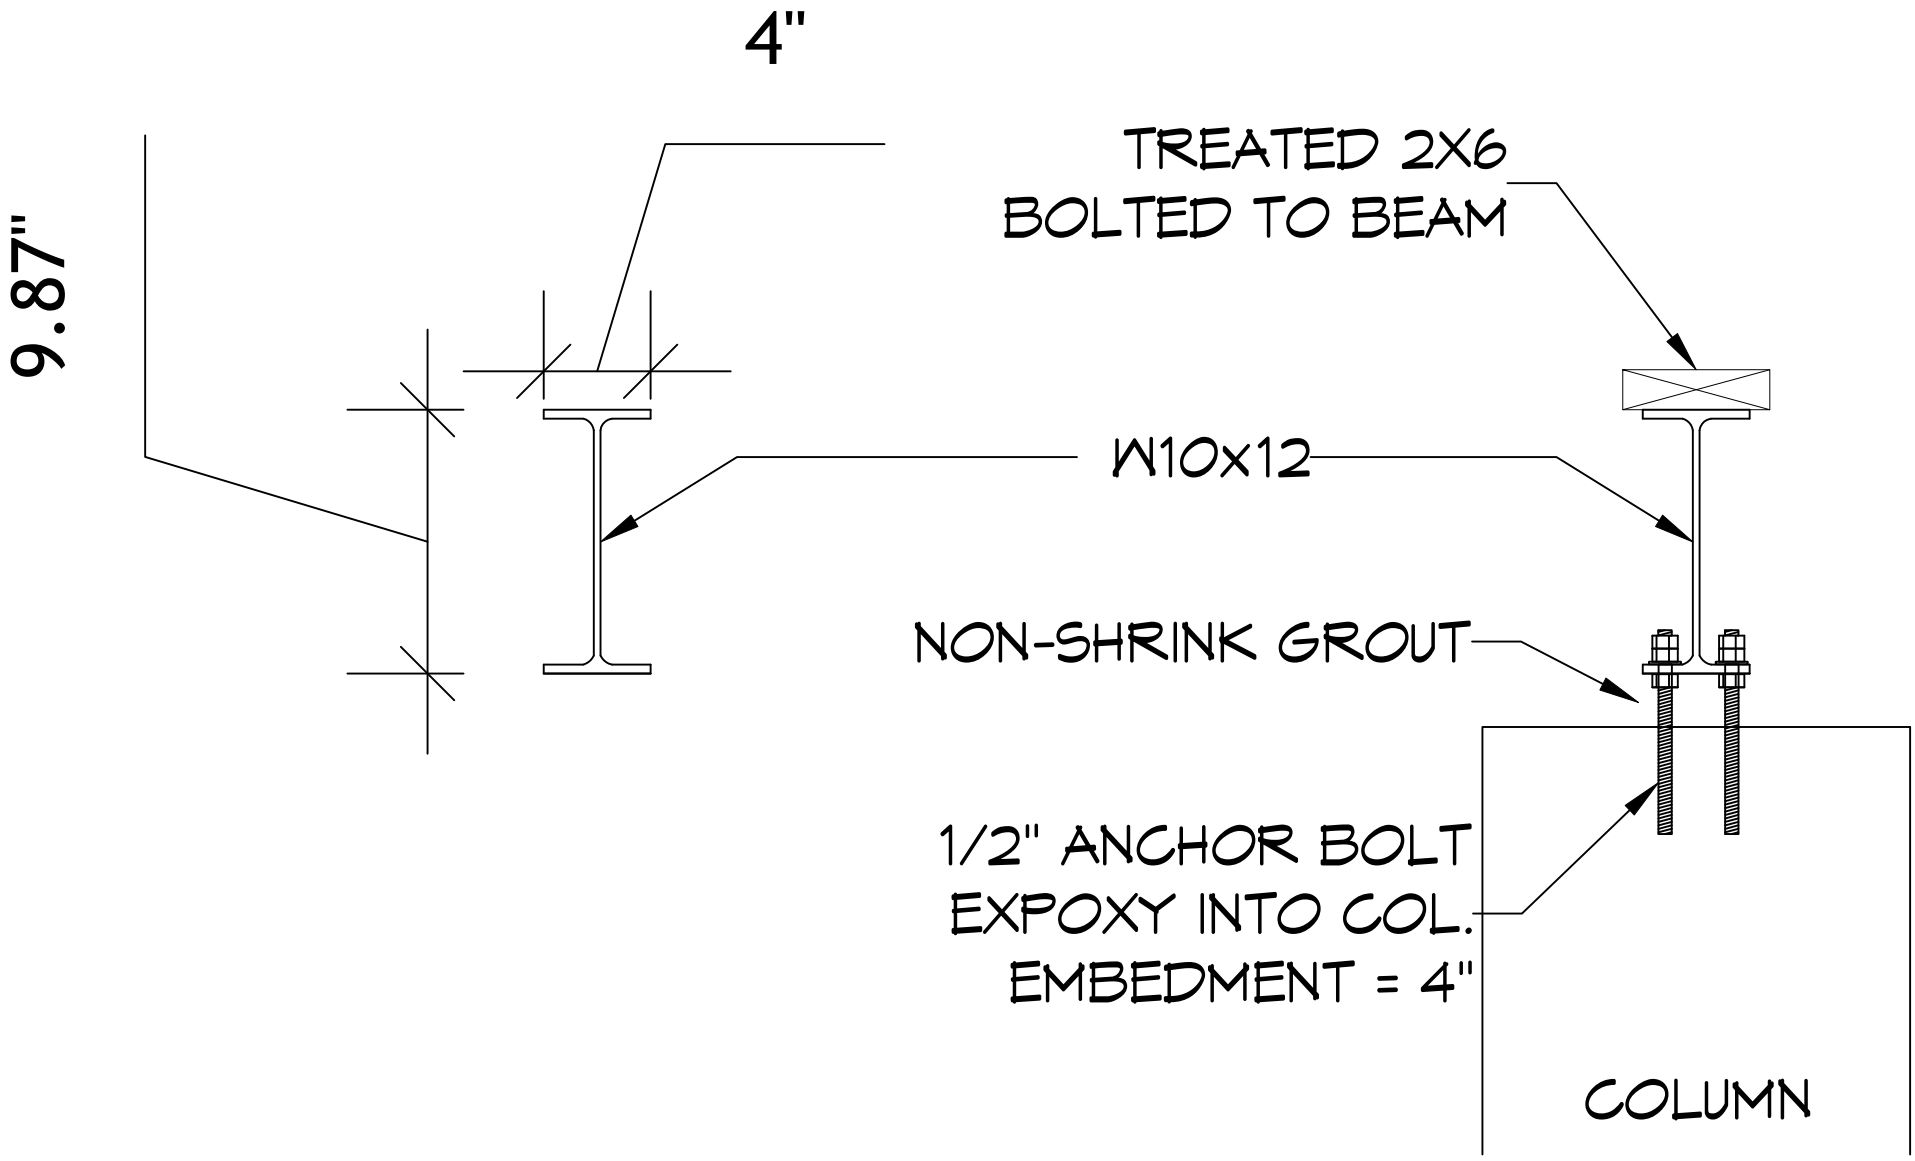
4"
9.87"
TREATED 2X6
BOLTED TO BEAM
W10x12
NON-SHRINK GROUT
1/2" ANCHOR BOLT
EXPOXY INTO COL.
EMBEDMENT = 4"
COLUMN