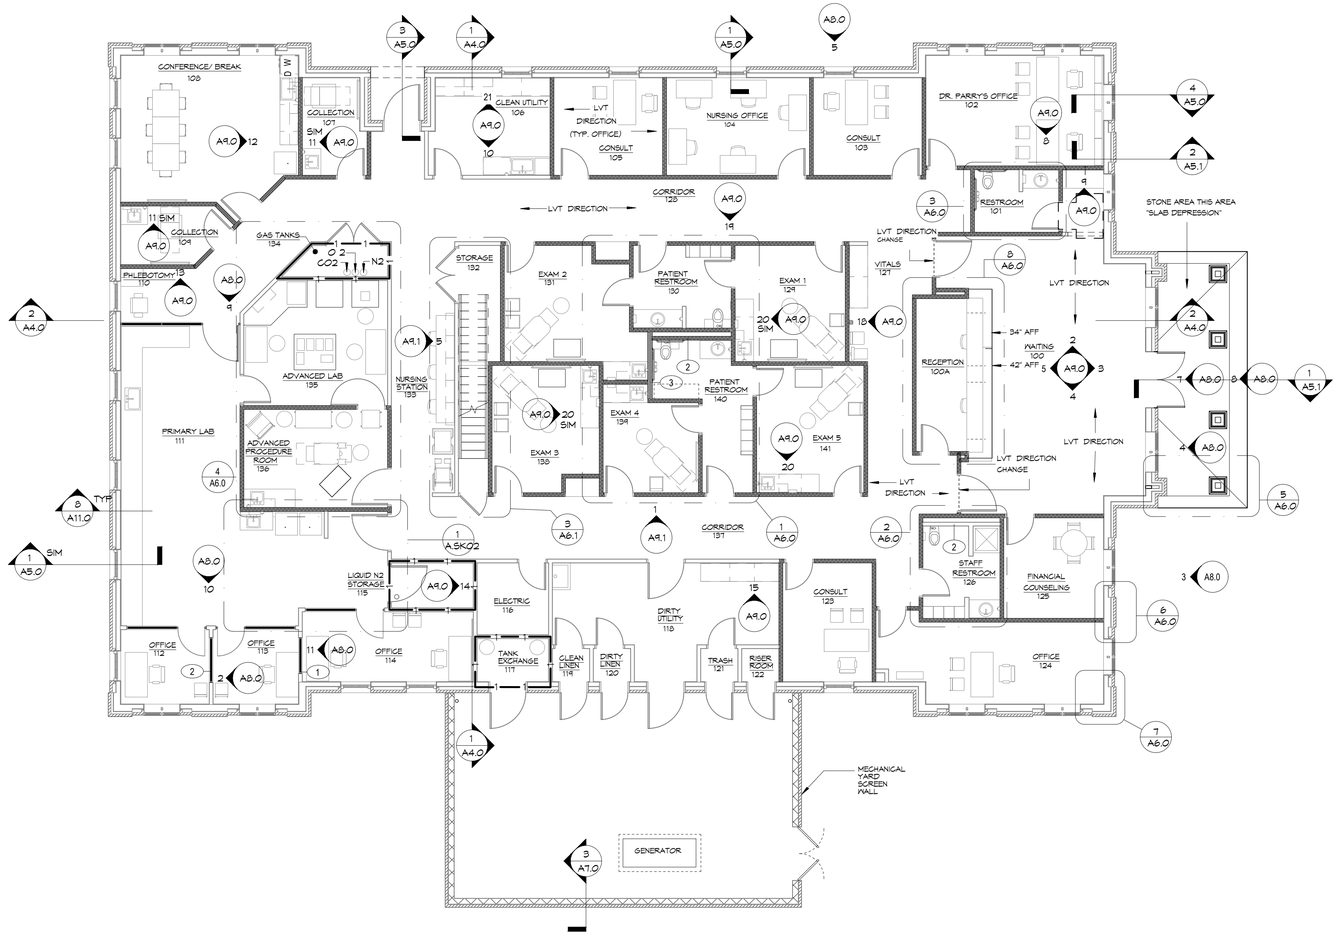


## 1 FIRE RATING PARTITION PLAN-LEVEL 1

SCALE: 1/8"= 1'-0"

TYPE 1

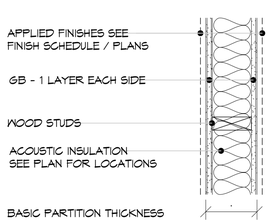


1. (1) LAYER 5/8" GYP. EACH SIDE
2. ACOUSTICAL INSULATION WHERE SHOWN IN PLAN.
3. 2X4 WOOD STUD 16" O.C.

TYPE 2

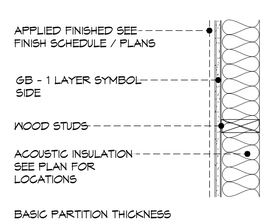


1. (1) LAYER 5/8" GYP. ONE SIDE
2. ACOUSTICAL INSULATION WHERE SHOWN IN PLAN.
3. 2X4 WOOD STUD 16" O.C.

TYPE 3

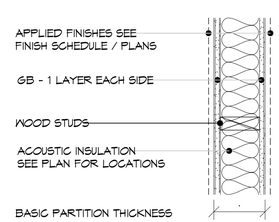


1. (1) LAYER 5/8" GYP. EACH SIDE
2. ACOUSTICAL INSULATION WHERE SHOWN IN PLAN.
3. 2X6 WOOD STUD 16" O.C.

PARTITION TYPE LEGEND:
NOTE: ALL WALLS TO EXTEND MIN. 6" ABOVE CEILING U.N.O.

- TYPICAL WALL
- TYPICAL PARTITION WITH ACOUSTICAL INSULATION
- 1 HR FIRE-RATED PARTITION, FIRE SEALED AND BLOCKED AS REQUIRED.

NOTES

1. ALL INTERIOR PARTITIONS ARE TYPE 1 UNLESS NOTED OTHERWISE.
2. ALL INTERIOR STUDS ARE 2X4 WOOD @16" O.C. MAX. TYP.
3. 1 HR FIRE-RATED PARTITIONS TO COMPLY WITH UL DESIGN NO. U465.

SEE PLAN FOR LOCATIONS.

DAMMON ENGINEERING, INC.
LOUISIANA & MISSISSIPPI
www.dammonengineering.com
info@dammonengineering.com
PH: 985.649.5832
Chief Engineer: Brian Mistich, PE
5545 Oberlin Trail
Slidell, LA 70458

REVISIONS

| # | DESCRIPTION | DATE |
|---|---|---|
| | | |

SEAL:

PROGRESS SET

NEW MEDICAL OFFICE
DIANA OAK HARBOR REAL ESTATE LLC
540 OAK HARBOR BLVD
SLIDELL, LA 70458

| | |
|---|---|
| JOB No: | 2513 |
| DATE: | 06-03-2025 |
| DRAWN BY: | CGD |
| CHECKED BY: | JMS |

THIS DRAWING IS PROPERTY OF DAMMON ENGINEERING, INC. THE DRAWING AND THE INFORMATION CONTAINED THEREIN, AS WELL AS THE SUBJECT MATTER DESCRIBED THEREIN, ARE NOT TO BE DISCLOSED TO OTHERS, REPRODUCED, OR USED FOR ANY PURPOSE OTHER THAN THE PROJECT FOR WHICH THE DRAWING WAS PREPARED AND DEVELOPED, WITHOUT WRITTEN CONSENT OF DAMMON ENGINEERING, INC. THE RECEIPT OF THIS DRAWING CONSTITUTES AGREEMENT TO THE FOREGOING RESTRICTIONS.

SHEET TITLE:
FIRE RATING PARTITION PLAN-LEVEL 1

DRAWING NUMBER:
A1.0

SHEET No: 10 of 52