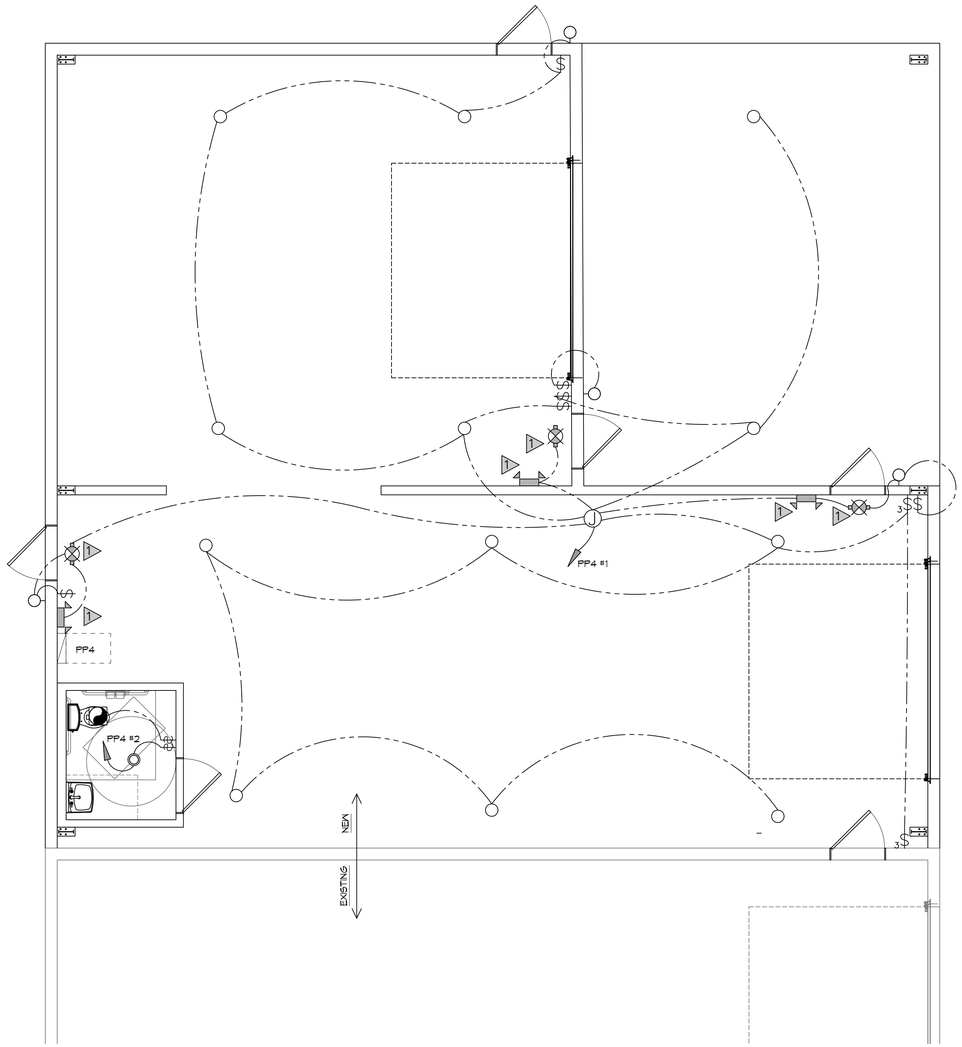

21 WAREHOUSE ADDITION LIGHTING
SCALE: 1/4"=1'0"
PARTIAL PLAN

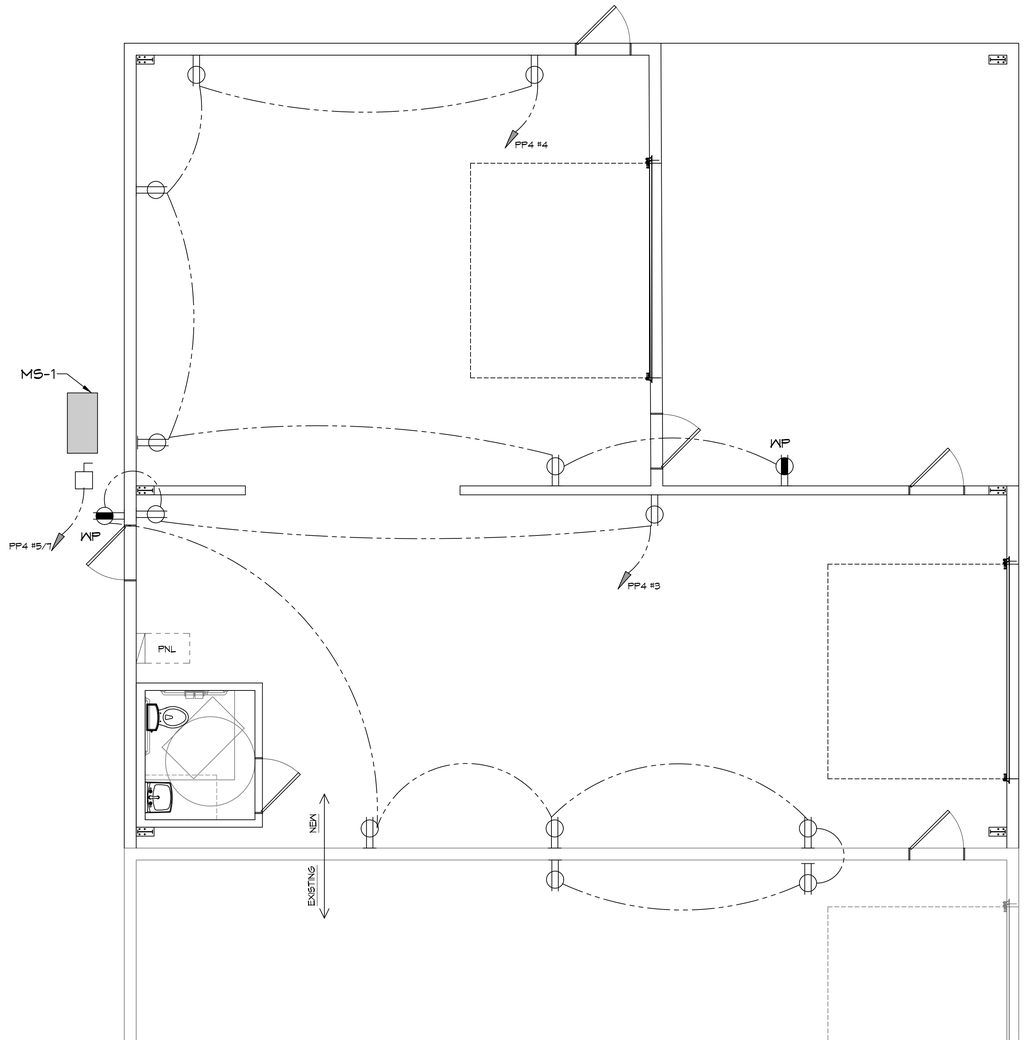

22 WAREHOUSE ADDITION POWER
SCALE: 1/4"=1'0"
PARTIAL PLAN

DAMMON ENGINEERING, INC.
LOUISIANA & MISSISSIPPI
Chief Engineer: Brian Mistich, PE
554 Old Spanish Trail
Slidell, LA 70458
www.dammonengineering.com
info@dammonengineering.com
PH: 985.649.5832

REVISIONS

#	DESCRIPTION	DATE

SEAL:

NEW WAREHOUSE
SEC-SPECIALITY
ENHANCED
IMAGING

425 SOUTH STREET
SLIDELL, LA 70460

JOB No:	2490	DATE:	07-24-2025
DRAWN BY:	TNT	CHECKED BY:	CJD

The form & intent of this document herein, regardless of medium, remains the property of Dammon Engineering, and shall not be reused, changed, or altered without written permission. Any alteration or reproduction of this document without the seal of Dammon Engineering, shall constitute a violation of the Louisiana Revised Statutes 37:700 and 37:711 and 37:712 and 37:713 and 37:714 and 37:715 and 