PRODUCED BY AN AUTODESK EDUCATIONAL PRODUCT

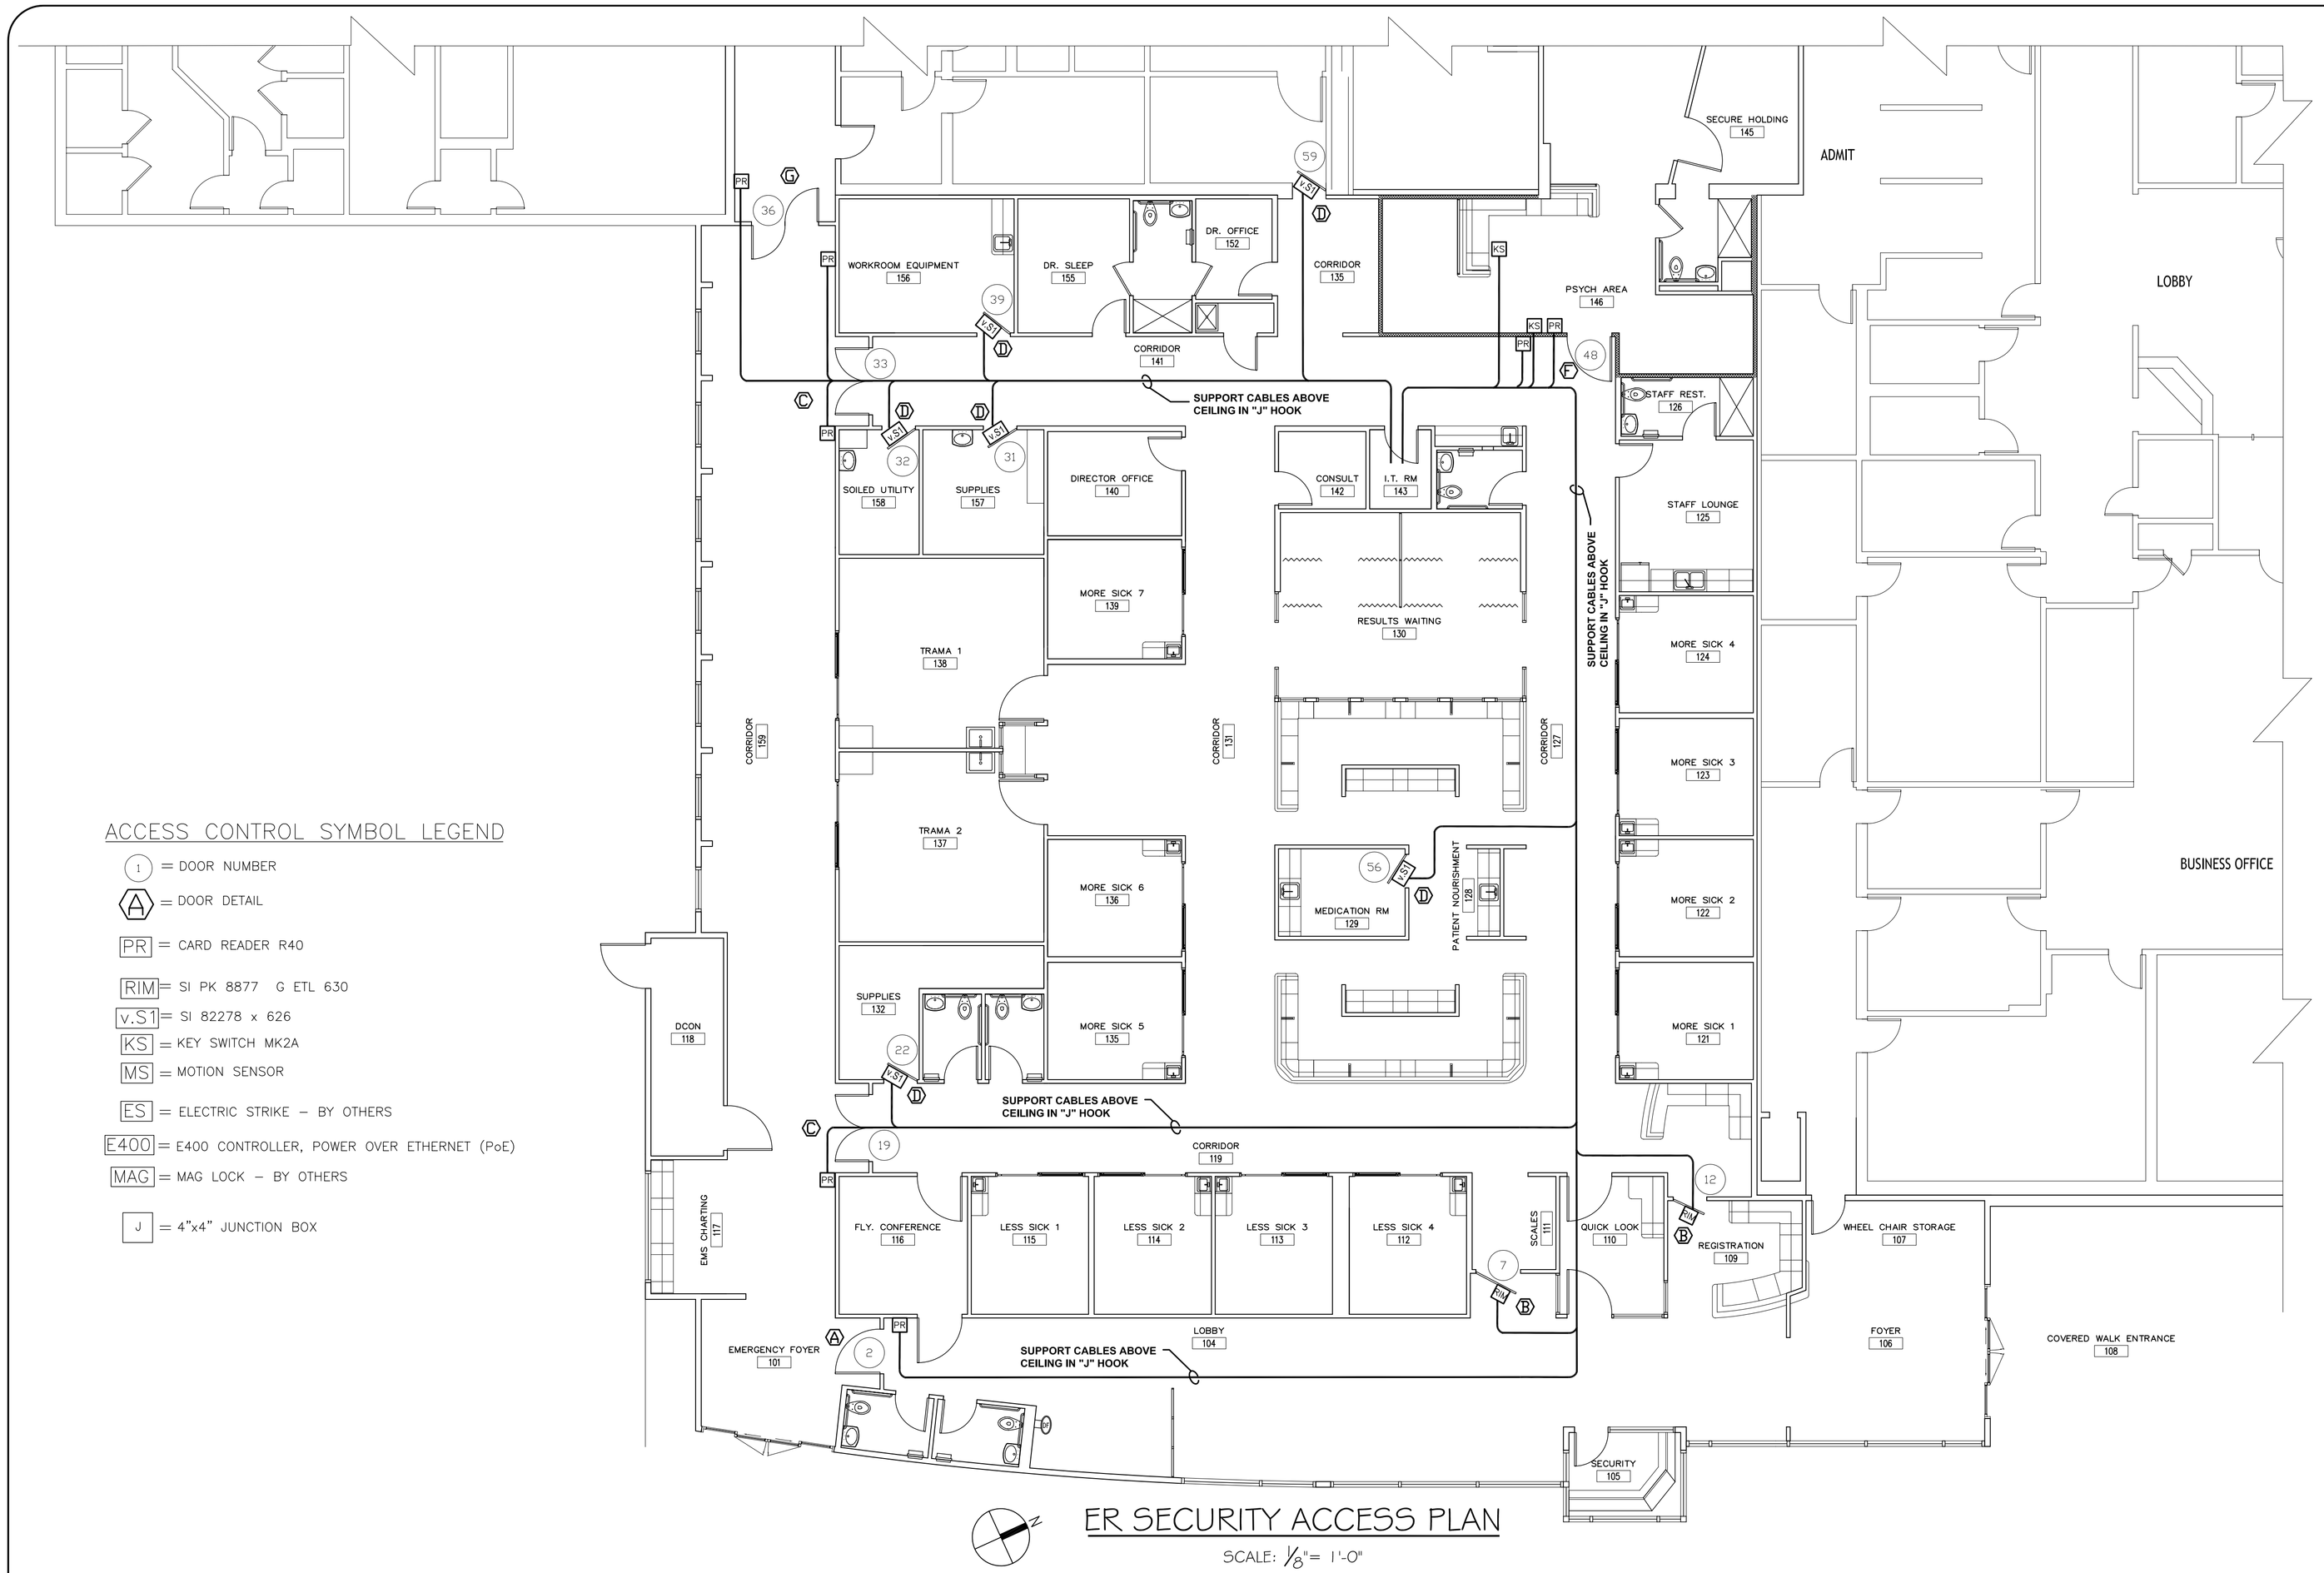

ACCESS CONTROL SYMBOL LEGEND

- (1) = DOOR NUMBER
- (A) = DOOR DETAIL
- PR = CARD READER R40
- RIM = SI PK 8877 G ETL 630
- v.S1 = SI 82278 x 626
- KS = KEY SWITCH MK2A
- MS = MOTION SENSOR
- ES = ELECTRIC STRIKE – BY OTHERS
- E400 = E400 CONTROLLER, POWER OVER ETHERNET (PoE)
- MAG = MAG LOCK – BY OTHERS
- J = 4"x4" JUNCTION BOX

ER SECURITY ACCESS PLAN

SCALE: 1/8" = 1'-0"

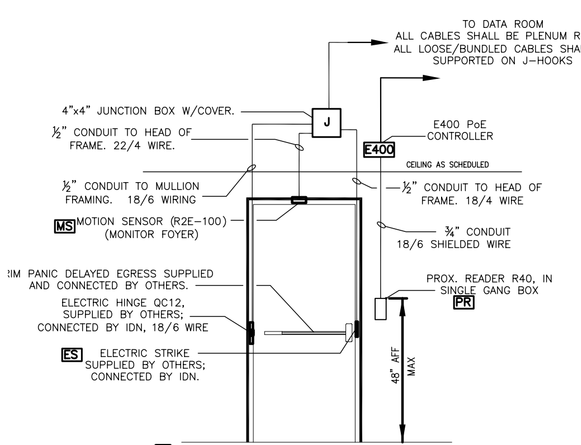

(A) SINGLE DOOR PROXY DEVICE

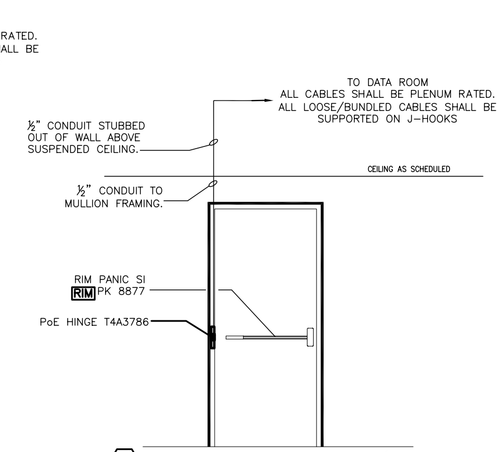

(B) SINGLE DOOR RIM PANIC W/ READER & PUSHBUTTON ACCESS.

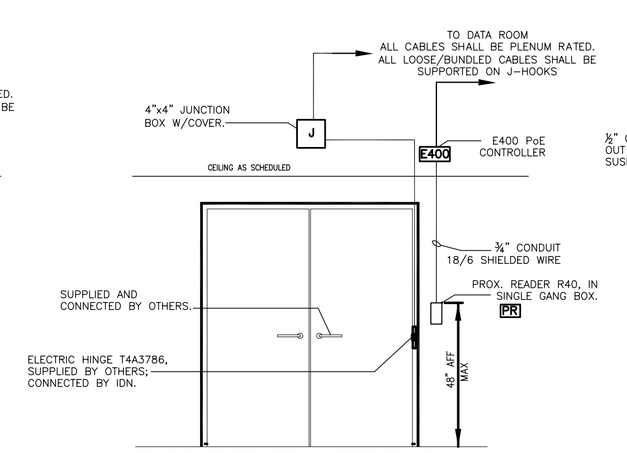

(C) DOUBLE DOORS FROM CORRIDOR 159 INTO ER.

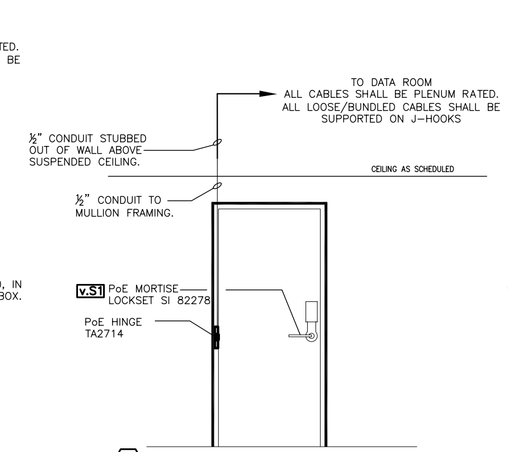

(D) SINGLE DOOR RIM PANIC W/ READER & PUSHBUTTON ACCESS.

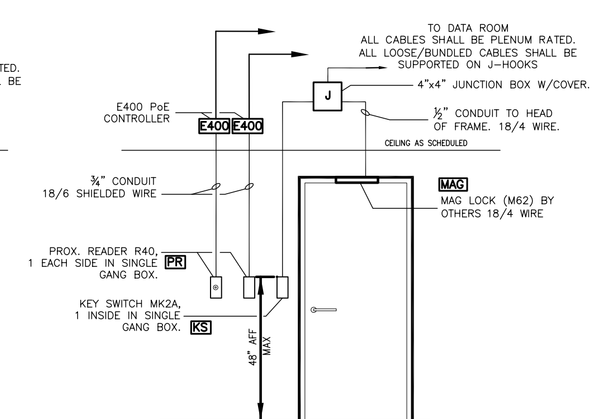

(F) SINGLE DOOR MAG LOCK

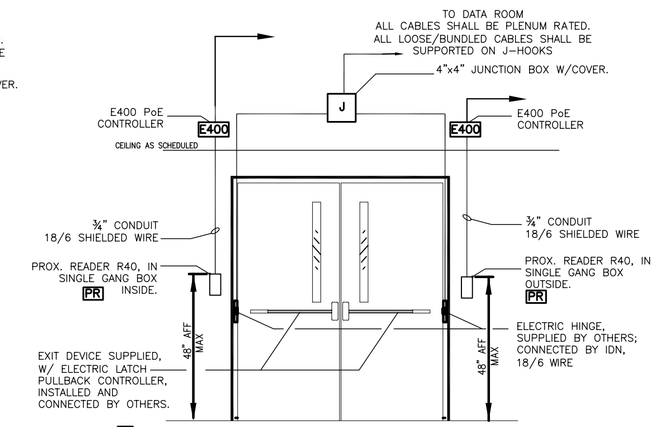

(G) PAIR OF DOORS WITH PROXIMITY READERS BOTH SIDES

DAMMON
ENGINEERING, INC.

CHIEF ENGINEER
EMMETT
DAMMON, P.E.

CHIEF ARCHITECT
ROBERT
WILTSE

554 OLD SPANISH TRAIL
SLIDELL, LA. 70458
OFFICE: 985-649-5832
FAX: 985-641-5950

WEBSITE:
WWW.DAMMONENGINEERING.COM

EMAIL:
DAMMONENG@BELLSOUTH.NET

ARCHITECTURE

ENGINEERING

STUDIES

PLANNING

INVESTIGATION

EXPERT WITNESS

ST. CHARLES PARISH HOSPITAL EMERGENCY RM

IDN ACME INC.
1504 JUSTIN RD.
METAIRIE, LA
(800) 682-2263

SECURITY ACCESS

REV:

SCALE: AS NOTED

JOB#:

DATE: 3/16/2012

SHEET 1

SEC-1

OF 1

PRODUCED BY AN AUTODESK EDUCATIONAL PRODUCT

PRODUCED BY AN AUTODESK EDUCATIONAL PRODUCT

PRODUCED BY AN AUTODESK EDUCATIONAL PRODUCT