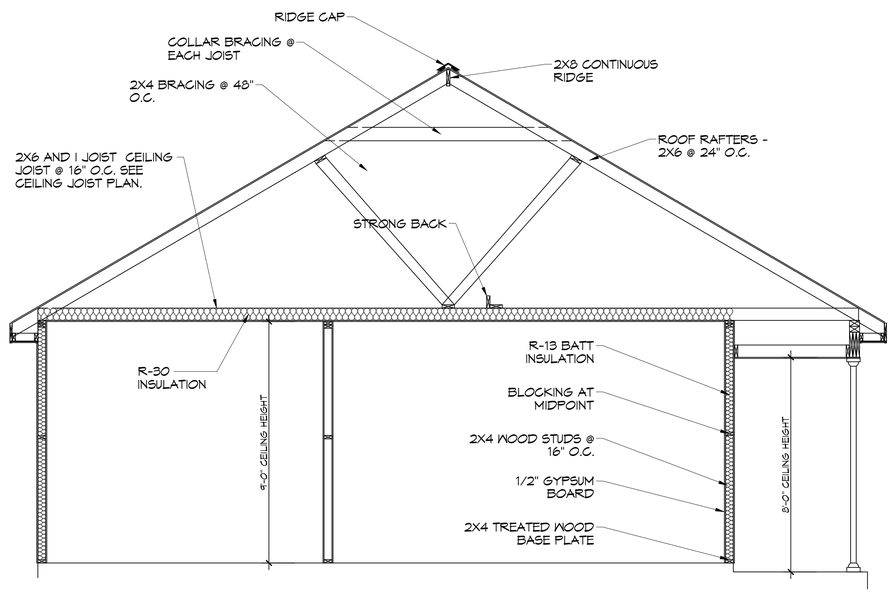

H
S104A101

FRAMING SECTION

SCALE: 3/8" = 1'-0"

DAMMON ENGINEERING, INC.
LOUISIANA & MISSISSIPPI

Chief Engineer: Brian Mistich, PE
154 Old Spanish Trail
Slidell, LA 70458

www.dammonengineering.com
info@dammonengineering.com
PH: 985.649.5832

#	DESCRIPTION	DATE

REVISIONS

SEAL:

FIRST PENTECOSTAL CHURCH
336 ROBERT BLVD
SLIDELL, LA 70458

DATE: 02-20-2025
CHECKED BY: CKD
DRAWN BY: SCA
JOB No:

THIS DRAWING IS THE PROPERTY OF DAMMON ENGINEERING, INC. AND MUST BE RETURNED UPON REQUEST. THE DESIGNS SHOWN ON THIS DRAWING ARE THE PROPERTY OF DAMMON ENGINEERING, INC. AND MUST BE RETURNED UPON REQUEST. THE DESIGNS SHOWN ON THIS DRAWING ARE INTENDED FOR THE SPECIFIC PROJECT FOR WHICH THEY WERE PREPARED AND REPRODUCED WITHOUT WRITTEN CONSENT OF DAMMON ENGINEERING, INC. THEY ARE NOT TO BE USED ON OTHER PROJECTS OR EXTENSIONS OF THIS PROJECT.

SHEET TITLE:
FRAMING SECTION

DRAWING NUMBER:
S104

SHEET No: 6 of 2

FILE NAME: J:\1-DAMMONENG\First Pentecostal Church Rec Report\Current Drawings\S104 - Framing Section Plan.dwg PLOT DATE & TIME: Monday, February 24, 2025 8:24:47 AM