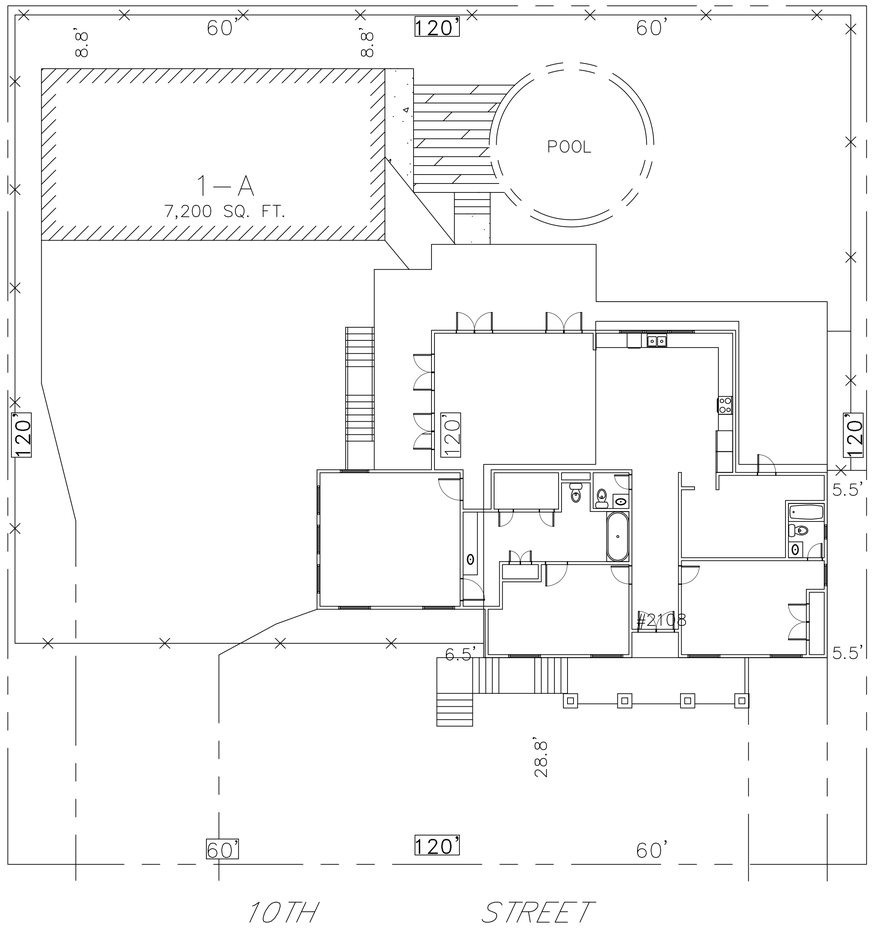

N

1 SITE PLAN
SCALE: 1" = 10'-0"

DAMMON ENGINEERING, INC.
LOUISIANA & MISSISSIPPI

Chief Engineer: Brian Mistich, PE
Slidell, LA 70458

www.dammonengineering.com
info@dammonengineering.com
PH: 985.649.5832

#	DESCRIPTION	DATE

REVISIONS

SEAL:

UPDATED HOUSE PLAN

JAMIE GOMEZ

2108 10TH STREET
SLIDELL, LOUISIANA 70458

JOB No:	
DATE:	07-09-2025
DRAWN BY:	LJP
CHECKED BY:	BAM



SHEET TITLE:
SITE PLAN

DRAWING NUMBER:
C101

SHEET No: 1 of 4

FILE NAME: J:\C- Foundations w Structural Only\Jamie Gomez\Current Drawings\C101 - Site Plan.dwg PLOT DATE & TIME: Tuesday, July 8, 2025 7:43:18 AM

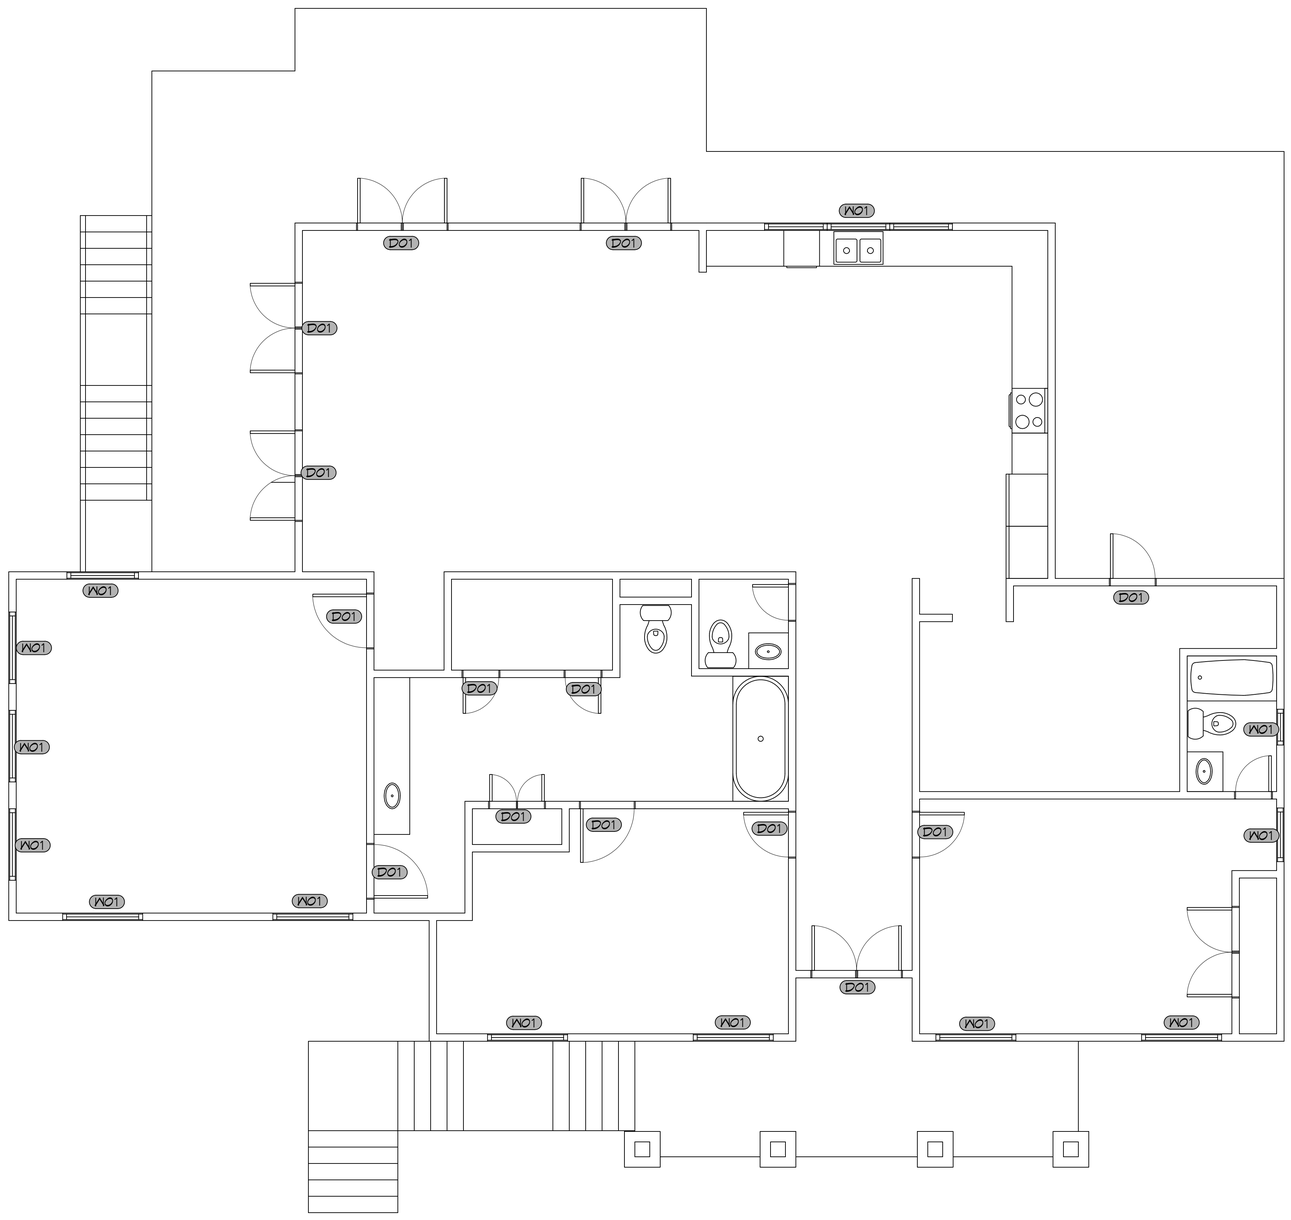

1 FLOOR PLAN
SCALE: 1/4" = 1'-0"

DAMMON ENGINEERING, INC.
LOUISIANA & MISSISSIPPI
www.dammonengineering.com
info@dammonengineering.com
PH: 985.649.5832
Chief Engineer: Brian Mistich, PE
Slidell, LA 70458

#	DESCRIPTION	DATE

REVISIONS

SEAL:

UPDATED HOUSE PLAN

JAMIE GOMEZ

SLIDELL, LOUISIANA 70458

JOB No:		DATE:	07-08-2025
DRAWN BY:	CAD	CHECKED BY:	BAM



SHEET TITLE:
FLOOR PLAN

DRAWING NUMBER:
A101

SHEET No: 3 of 4

FILE NAME: J:\- Foundations w Structural Only\Jamie Gomez\Current Drawings\A101 - Floor Plan.dwg DATE AND TIME: Tuesday, July 8, 2025 7:42:28 AM

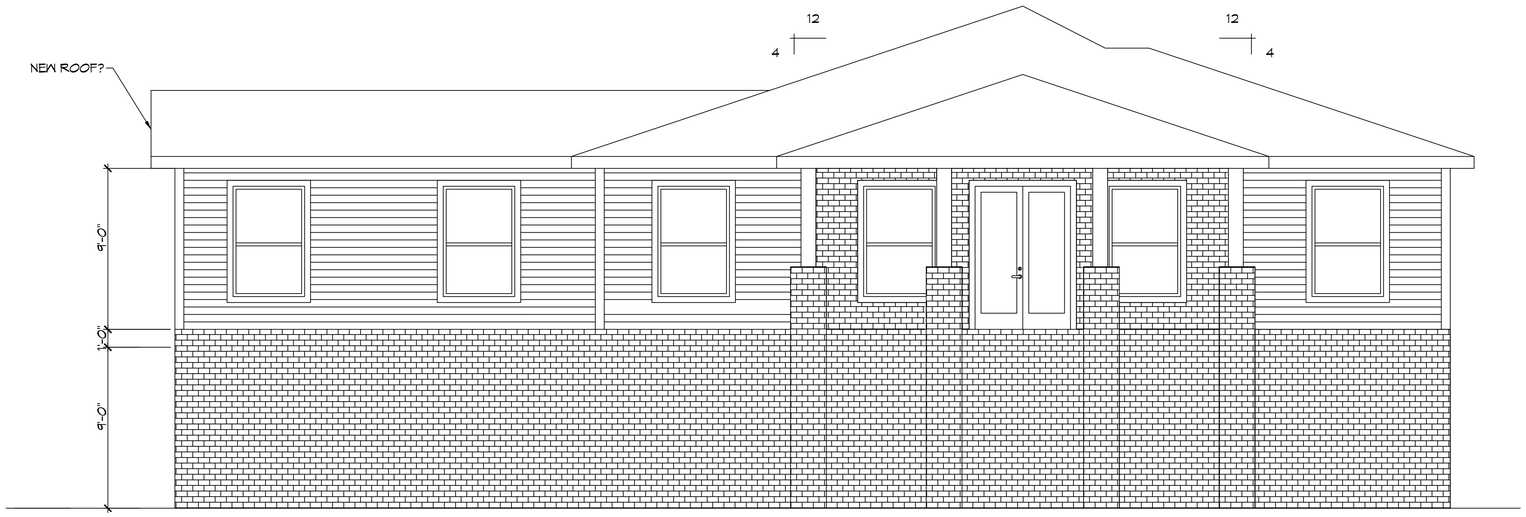

10 FRONT ELEVATION PLAN
SCALE: 1/4" = 1'-0"

11 REAR ELEVATION PLAN
SCALE: 1/4" = 1'-0"

DAMMON ENGINEERING, INC.
LOUISIANA & MISSISSIPPI

Chief Engineer: Brian Mistich, PE
554 Highway 190 East
Slidell, LA 70458

www.dammonengineering.com
info@dammonengineering.com
PH: 985.649.5832

#	DESCRIPTION	DATE

REVISIONS

SEAL:

UPDATED HOUSE PLAN

JAMIE GOMEZ

2108 10TH STREET
SLIDELL, LOUISIANA 70458

JOB No:
DATE: 07-08-2025
DRAWN BY: CKD
CHECKED BY: BAK



SHEET TITLE:
ELEVATION PLAN

DRAWING NUMBER:
A102

SHEET No: 9 of 4

FILE NAME: J:_Foundations w/ Structural Only\Jamie Gomez\Current Drawings\A102 - Elevation Plan.dwg PLOT DATE & TIME: Tuesday, July 8, 2025 7:45:38 AM

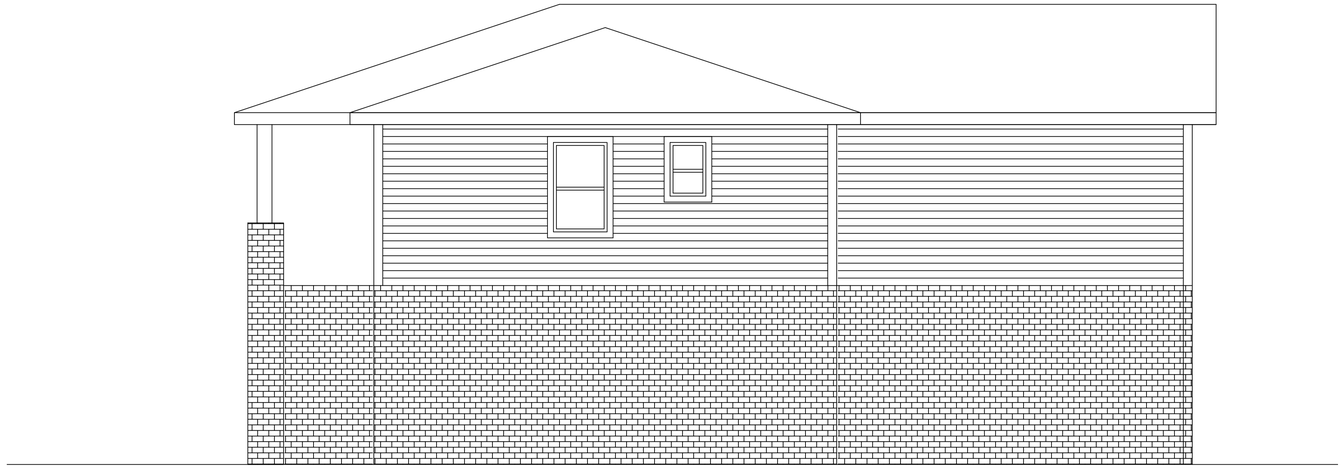

12 RIGHT ELEVATION PLAN
SCALE: 1/4" = 1'-0"

13 LEFT ELEVATION PLAN
SCALE: 1/4" = 1'-0"

DAMMON ENGINEERING, INC.
LOUISIANA & MISSISSIPPI
www.dammonengineering.com
info@dammonengineering.com
PH: 985.649.5832
Chief Engineer: Brian Mistich, PE
Slidell, LA 70458

#	DESCRIPTION	DATE

REVISIONS

SEAL:

UPDATED HOUSE PLAN

JAMIE GOMEZ

2108 10TH STREET
SLIDELL, LOUISIANA 70458

JOB No:	
DATE:	07-08-2025
DRAWN BY:	CKD
CHECKED BY:	BAM



SHEET TITLE:
ELEVATION PLAN

DRAWING NUMBER:
A103

SHEET No: 9 of 4