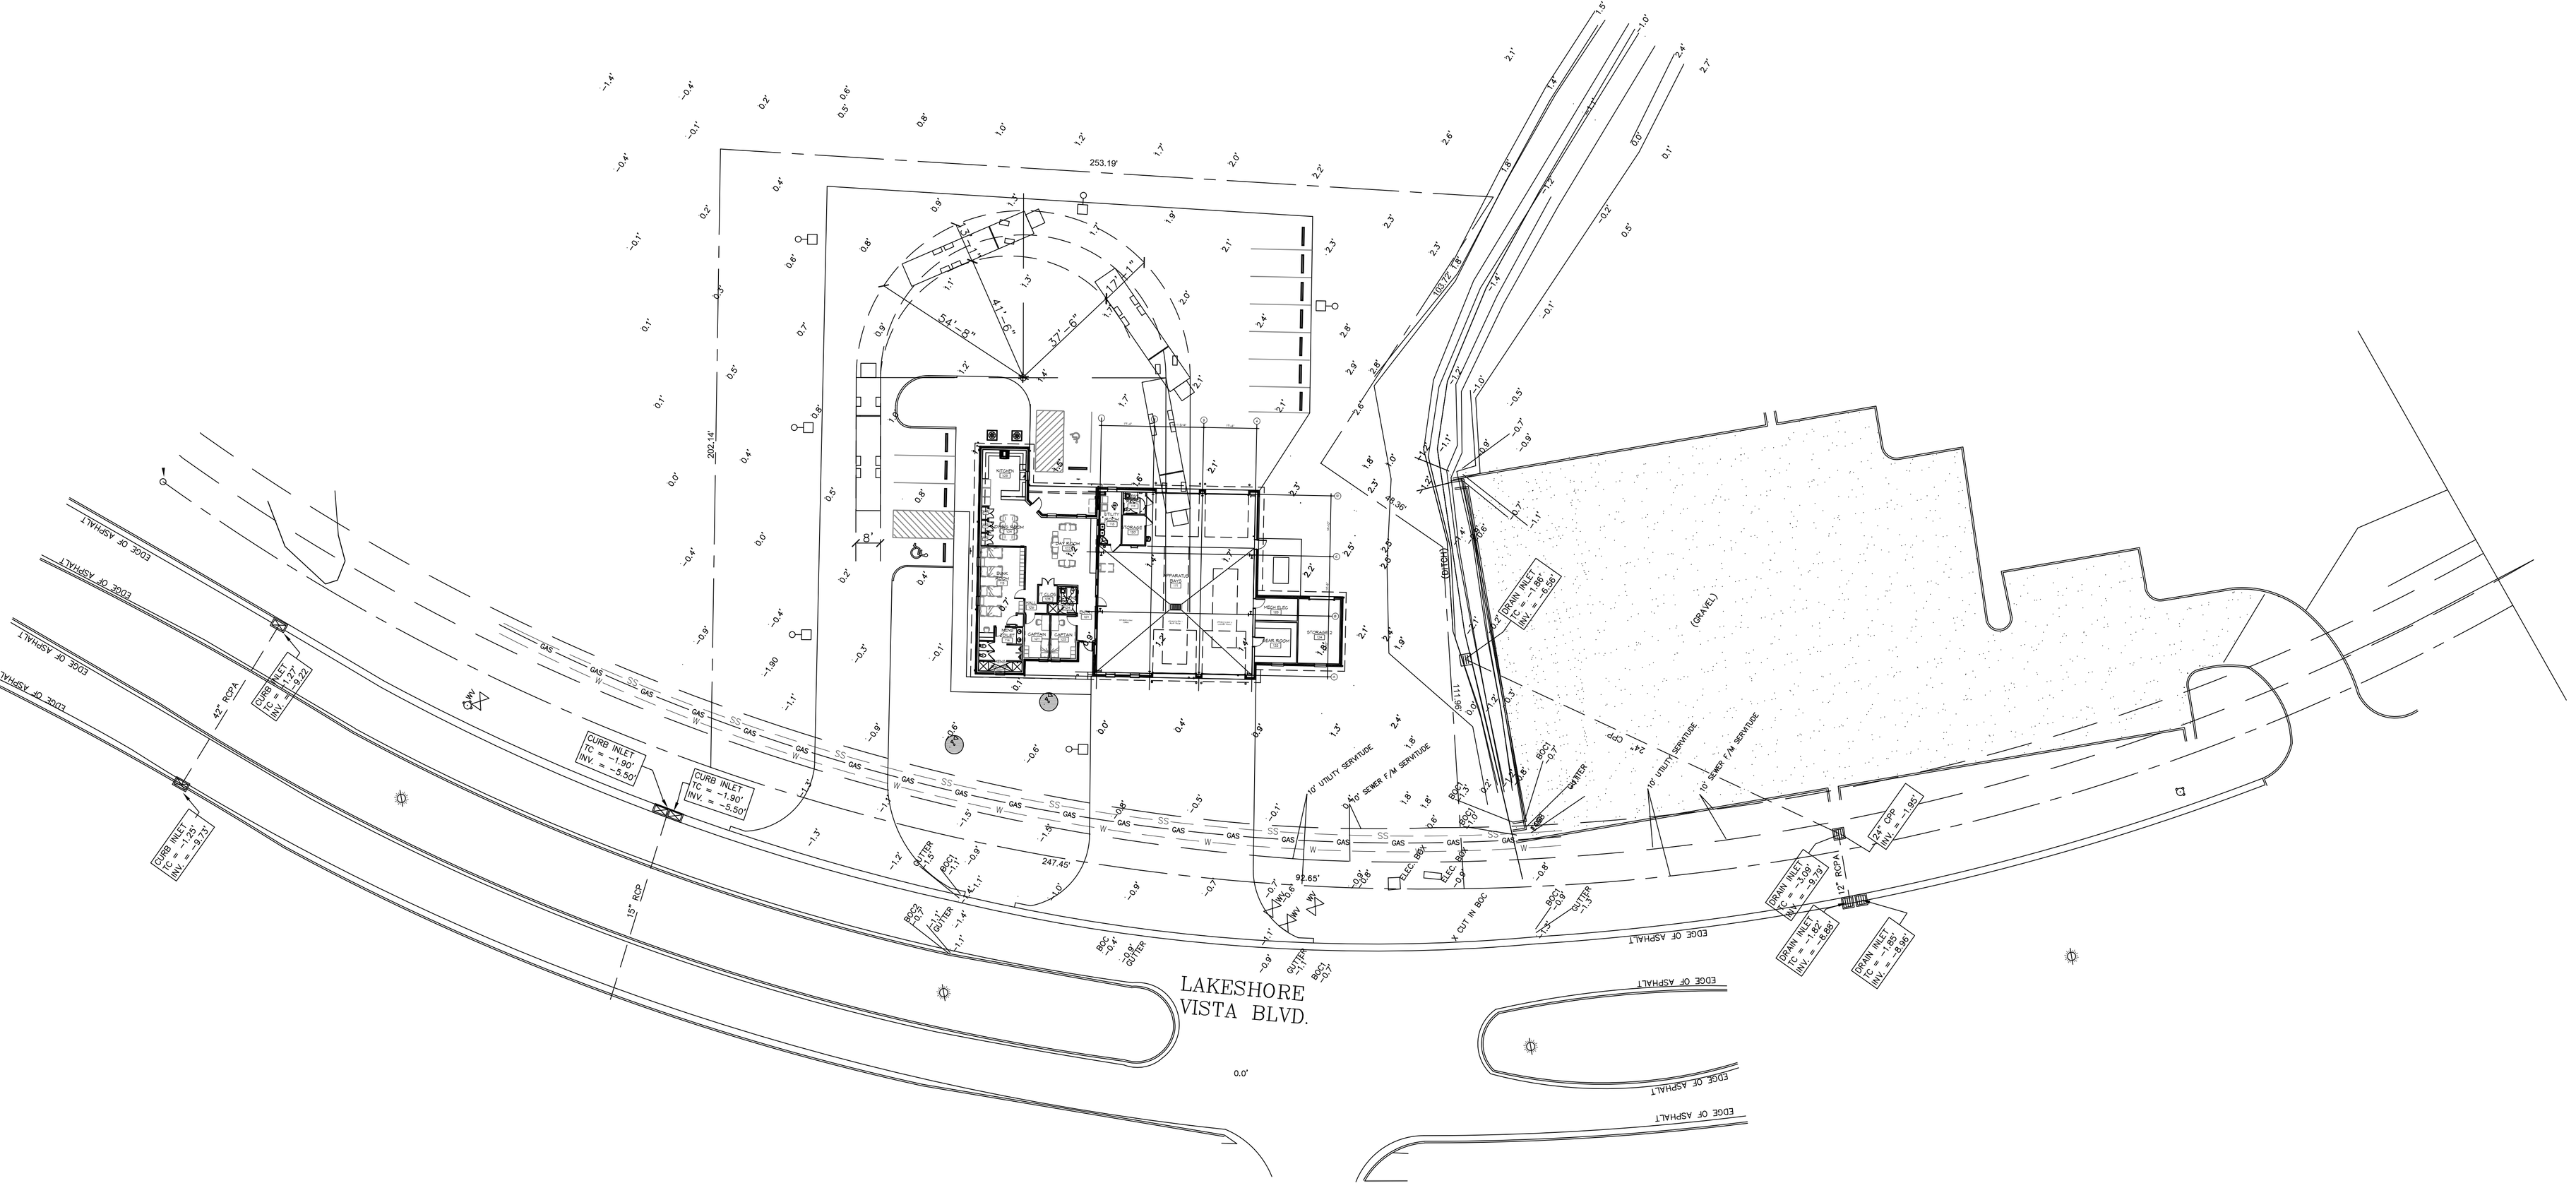

SITE PLAN

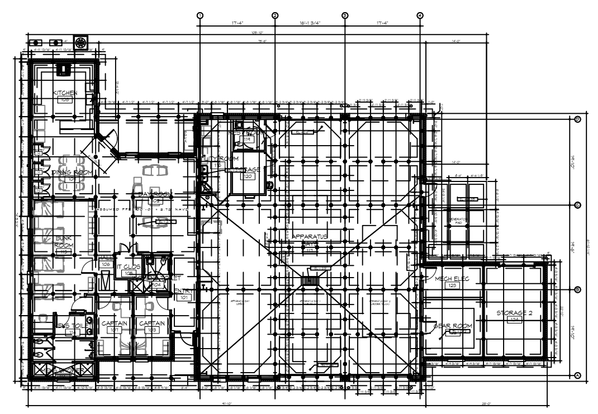

PILING PLAN