SQUARE FEET	
LIVING	1320
PORCH	825
GARAGE	1080
TOTAL SQ. FT.	3225

WINDOW SCHEDULE

MK	WIDTH	HEIGHT	FRAME MAT	NOTES
W01	3'-0"	5'-0"	ALUM	SERIES 300 w/GRIDS SINGLE HUNG CLEAR
W02	3'-0"	1'-0"	ALUM	FIXED WINDOW INSULATED TRANSOM

NOTE: OWNER TO PICK ALL WINDOW STYLES

NOTE: FIELD VERIFY ALL DIMENSIONS, PAINT, FLOORING, LIGHTS, DOORS, ACCESSORIES, COLORS & STYLES WITH OWNER

NOTE: FOR LOCATION OF WINDOWS, SEE P.M.I. DRAFTING & DESIGN DRAWINGS.

DOOR SCHEDULE

MK	WIDTH	HEIGHT	THK	DOOR MAT	FRAME MAT	NOTES
D01	(2)3'-0"	7'-0"	1-3/4"	WOOD	WOOD	EXTERIOR DOOR WITH GLASS PANE
D02	3'-0"	7'-0"	1-3/4"	COMPOSITE	WOOD	EXTERIOR DOOR
D03	(2)3'-0"	7'-0"	1-3/4"	WOOD	WOOD	EXTERIOR FRENCH DOOR WITH GLASS PANES
D04	10'-0"	10'-0"	N/A	MTL	WOOD	GARAGE DOOR
D05	(2)3'-0"	7'-0"	1-3/4"	WOOD	WOOD	INTERIOR FRENCH DOOR
D06	(2)3'-0"	7'-0"	1-3/4"	WOOD	WOOD	INTERIOR FRENCH DOOR 1/2 HOUR FIRE RATED
D07	(2)2'-0"	7'-0"	1-3/4"	WOOD	WOOD	DOUBLE SLIDING BARN DOOR
D08	3'-0"	7'-0"	1-3/4"	WOOD	WOOD	INTERIOR DOOR
D09	4'-0"	7'-0"	-	-	-	CASED OPENING

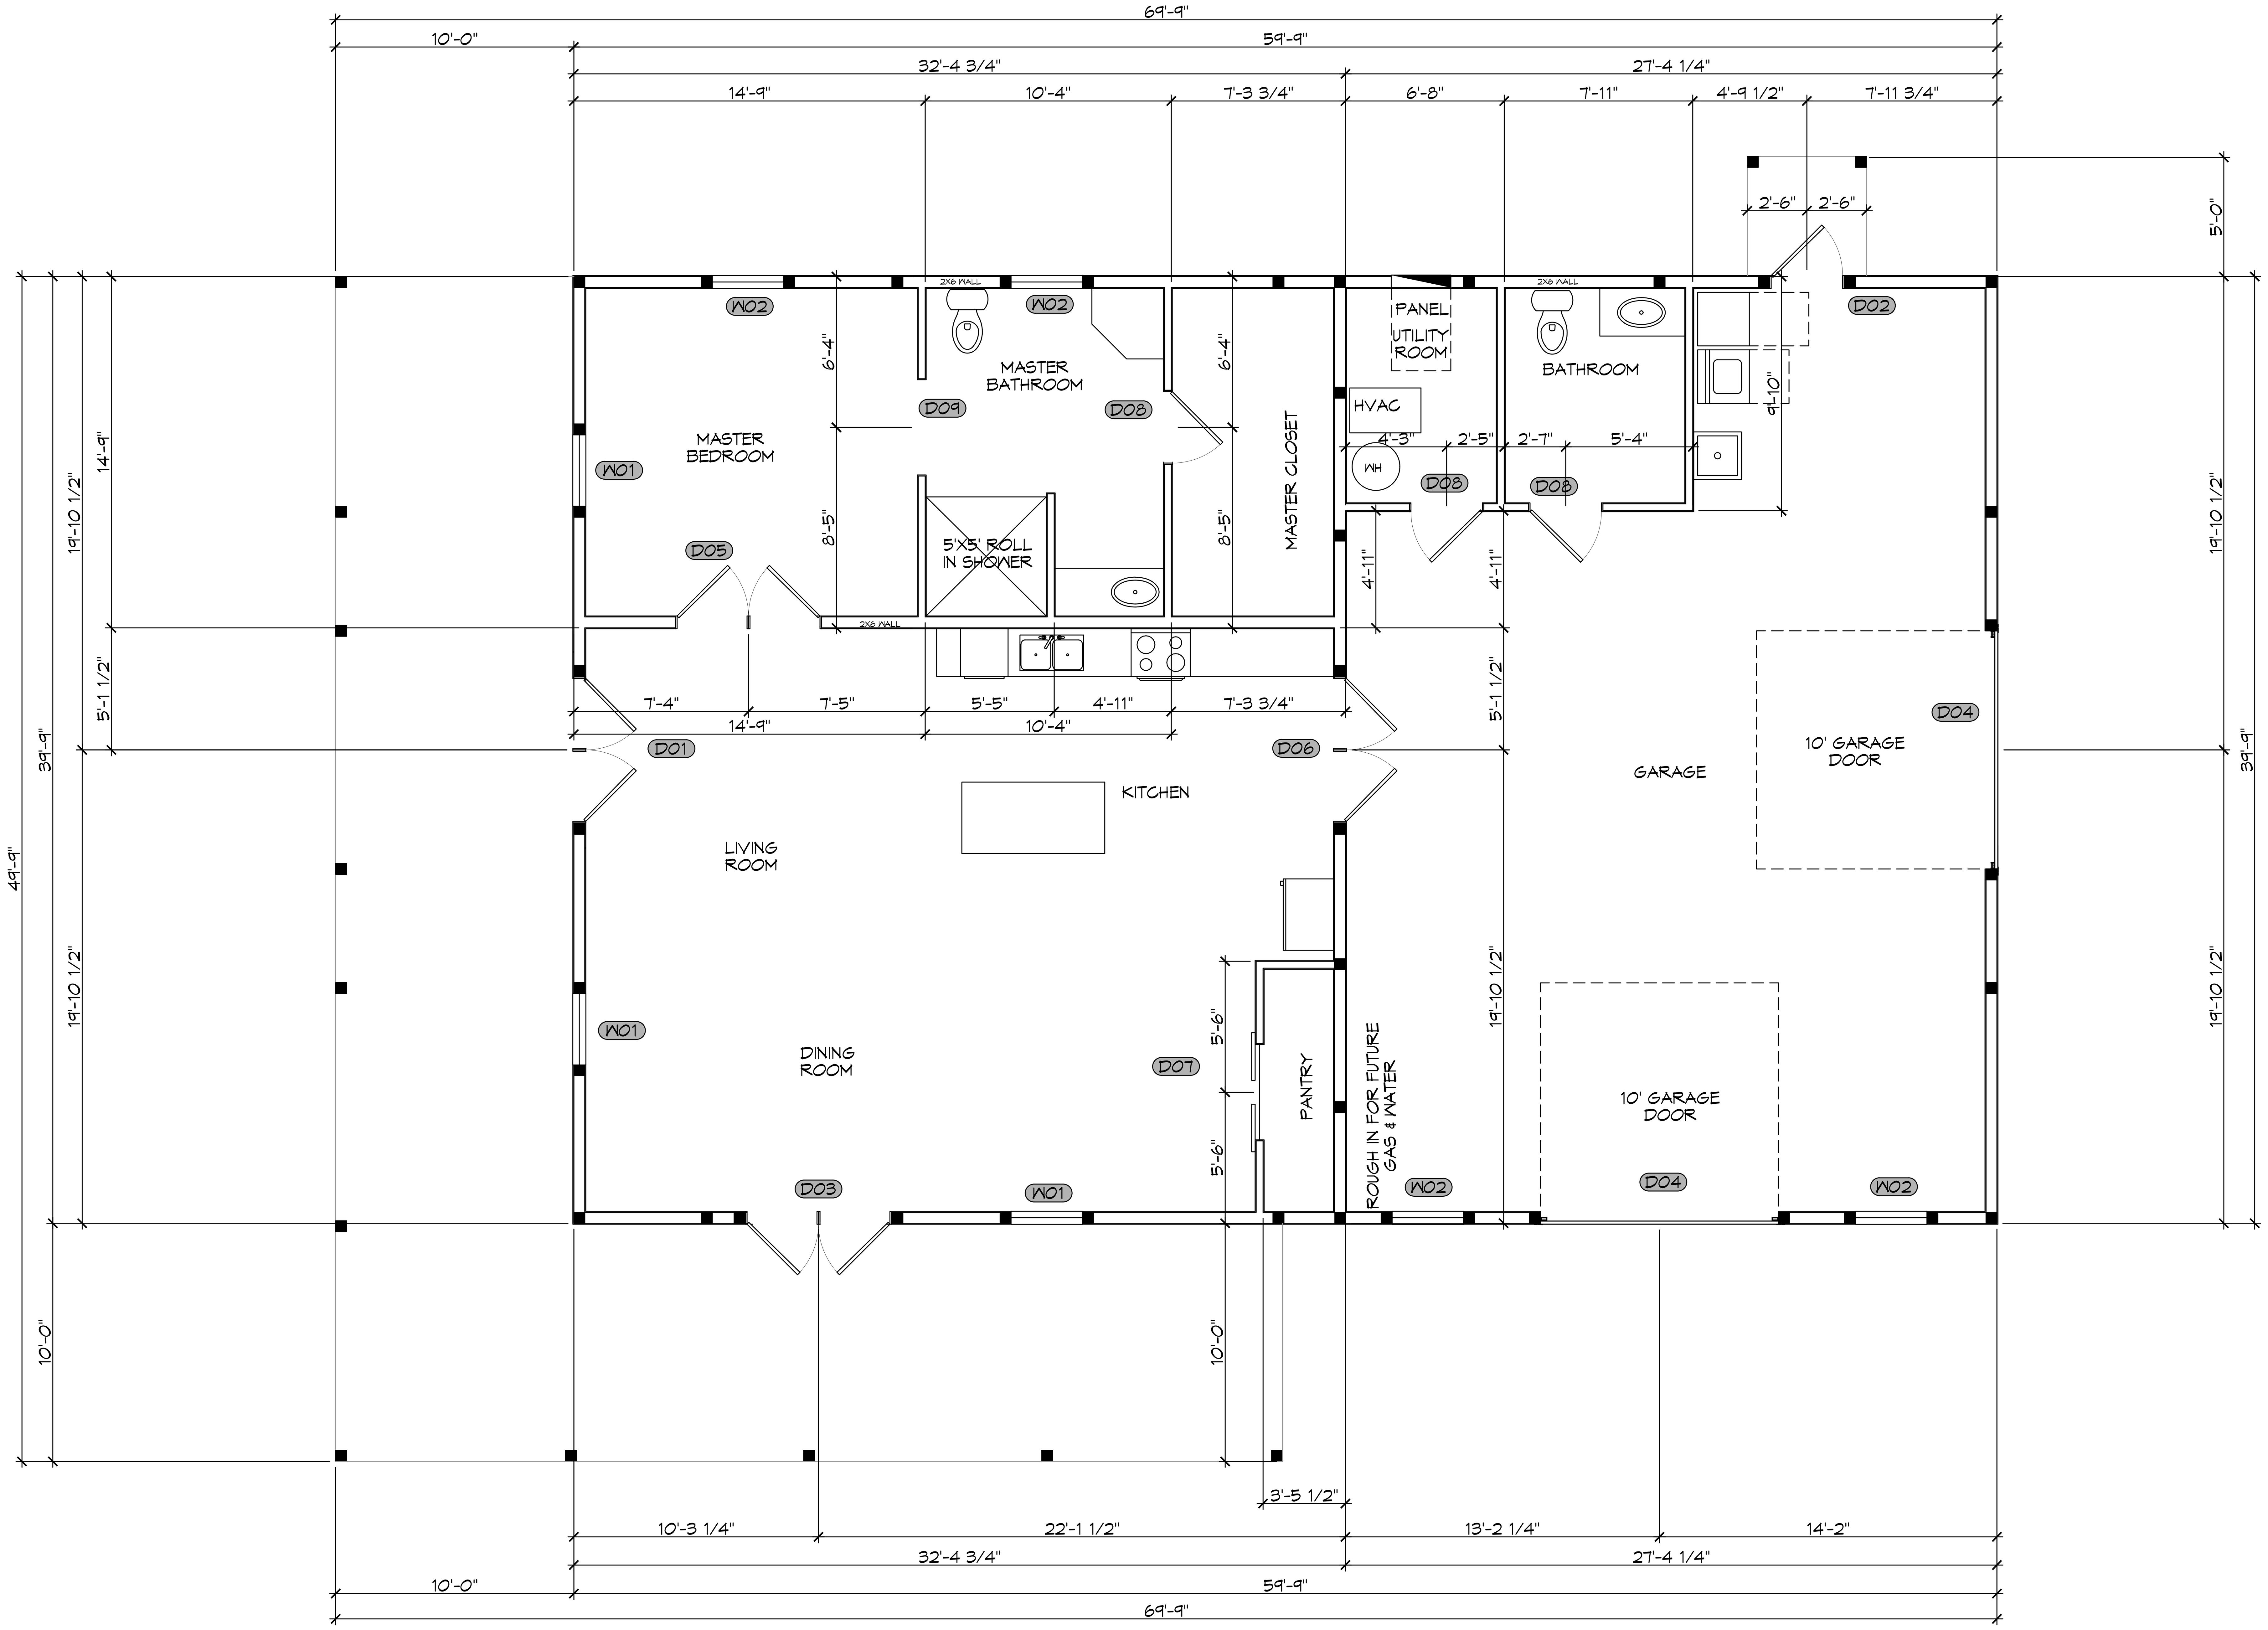

1 FLOOR PLAN
SCALE: 1/4" = 1'-0"

DAMMON ENGINEERING, INC.
LOUISIANA & MISSISSIPPI
Chief Engineer: Brian Mistich, PE
554 Old Spanish Trail
Slidell, LA 70458
www.dammonengineering.com
info@dammonengineering.com
PH: 985.649.5832

#	DESCRIPTION	REVISIONS	DATE

SEAL:

HOUSE PLAN

GARY AND ANGELA FEHN

35165 MOCKINGBIRD LOOP
PEARL RIVER, LA, 70452

JOB No:		DATE:	9-15-2025
DRAWN BY:	LJP	CHECKED BY:	CKD

The above drawings and specifications, designs and arrangements represented thereby are and shall remain the property of Dammon Engineering, and no part thereof shall be copied, disclosed to others, or used in connection with any work or project other than the specific project for which the have been prepared and developed without the written consent of Dammon Engineering. Visual contact with these drawings or specifications shall constitute conclusive evidence of acceptance of these restrictions.

SHEET TITLE:
FLOOR PLAN

DRAWING NUMBER:

A101

SHEET No: 1 of 7